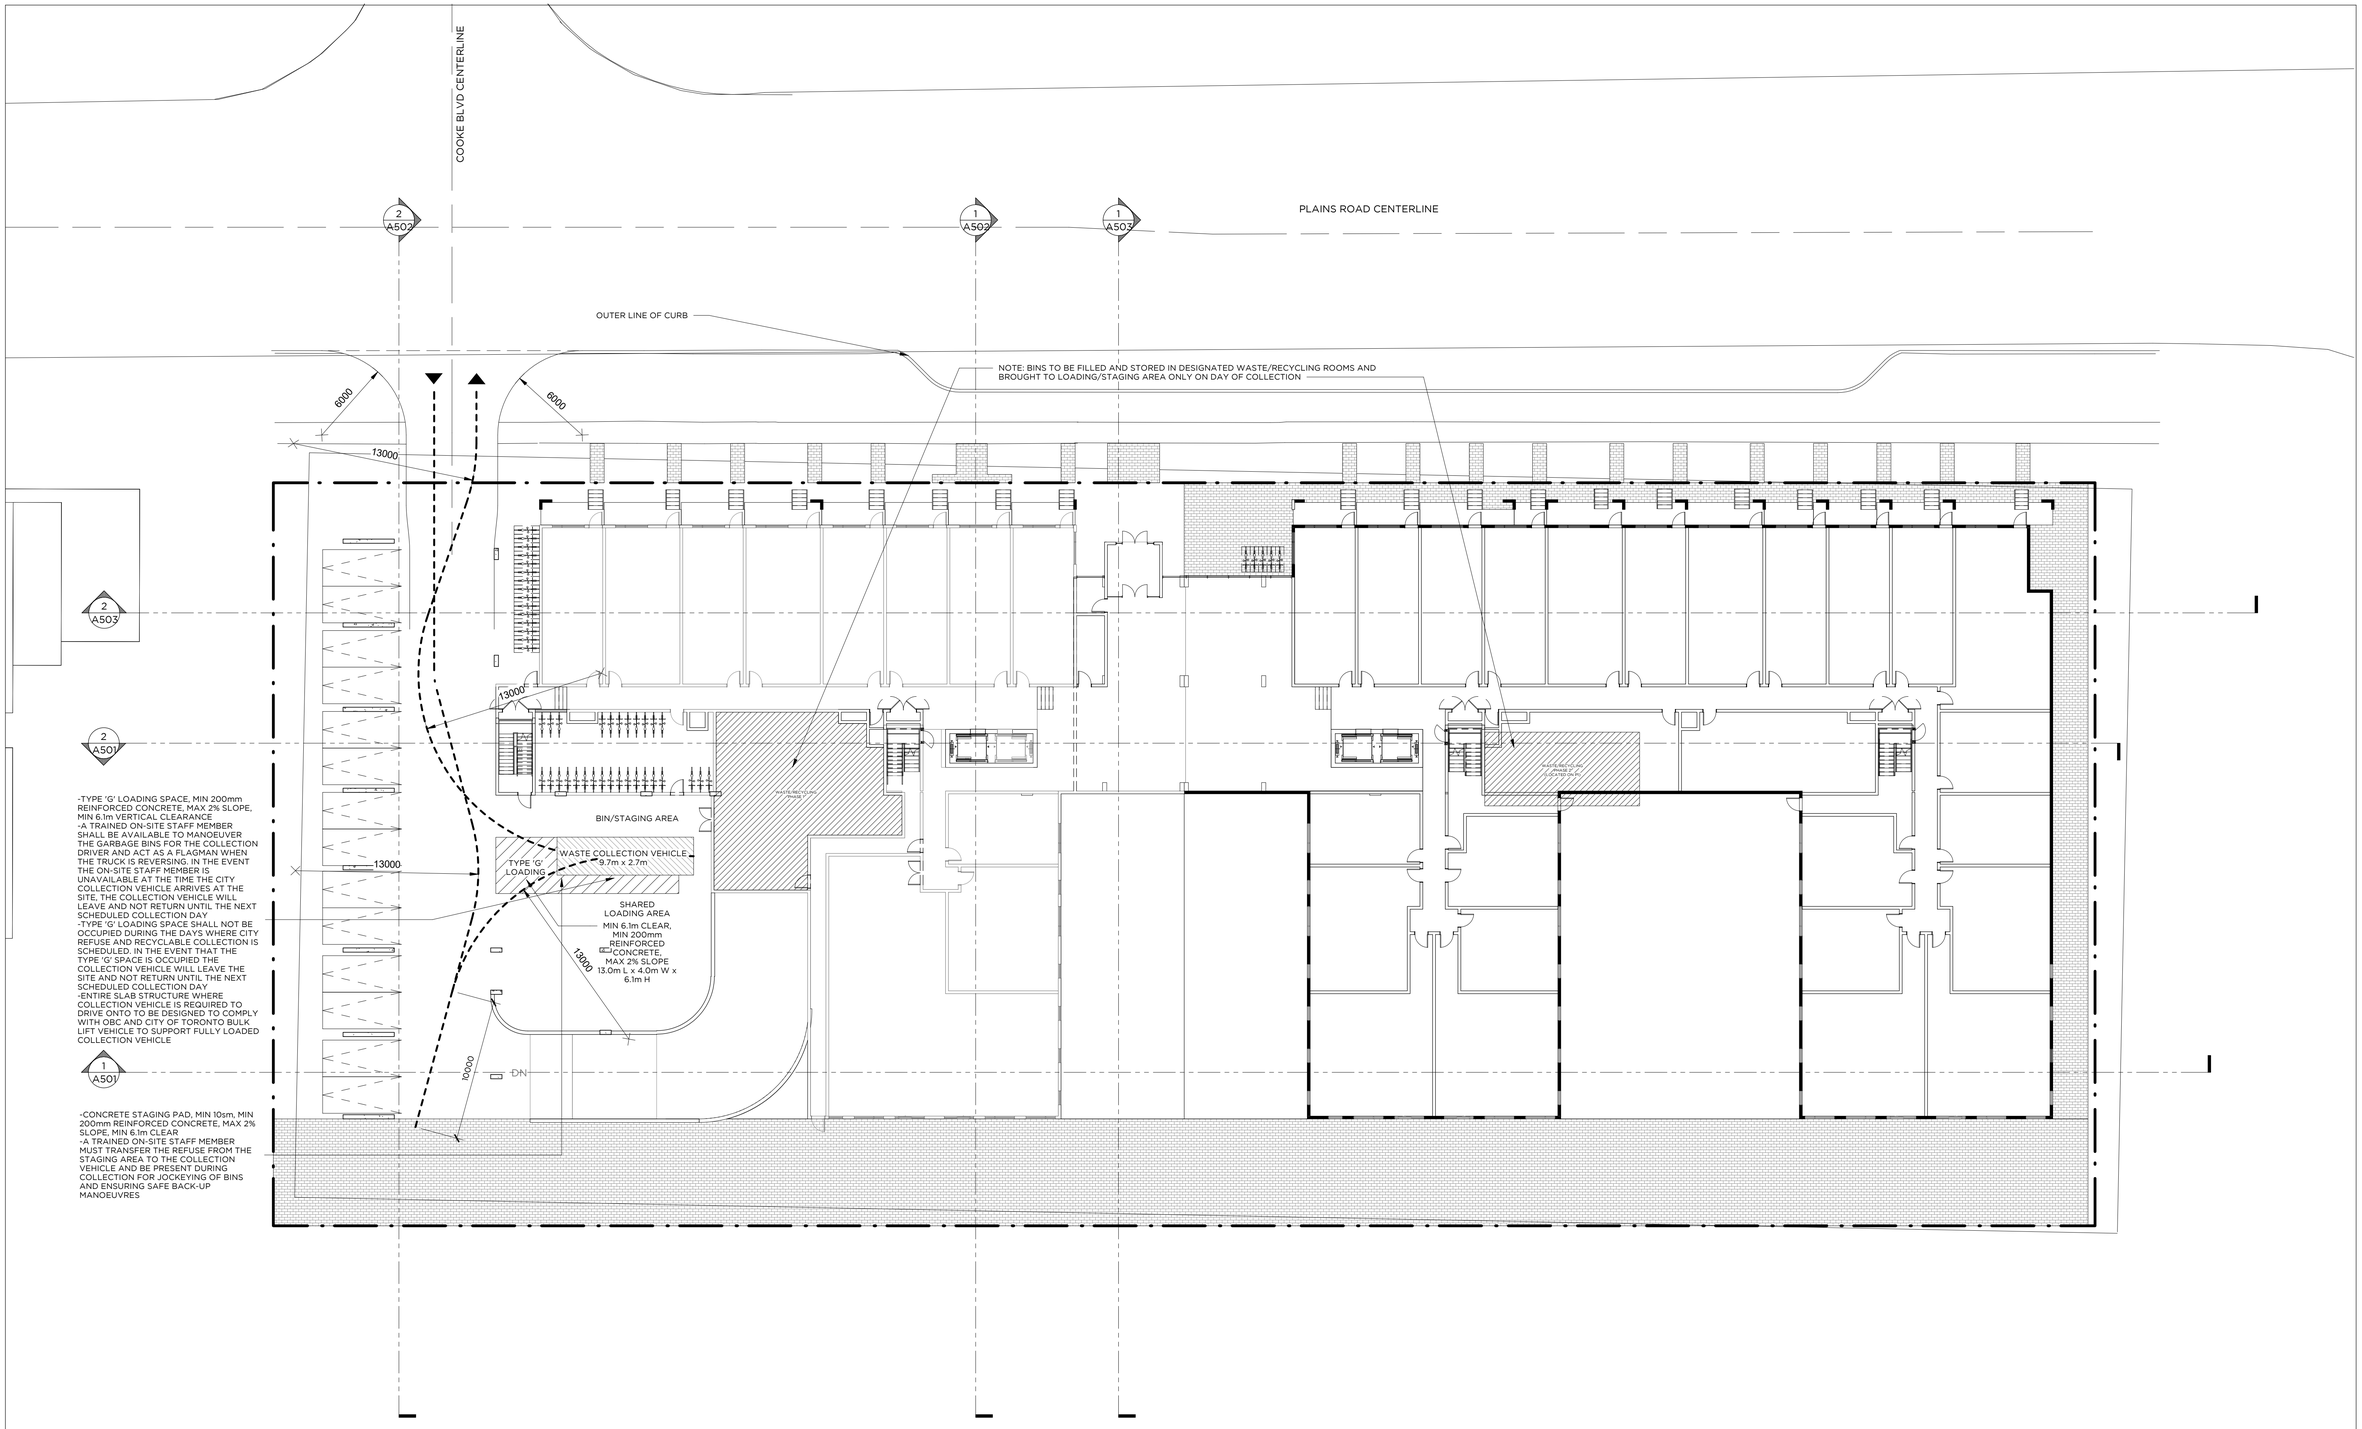


ISSUE RECORD

REVISION RECORD

North

RAW

405-317 ADELAIDE STREET WEST
TORONTO CANADA M5V 1P9
+1 416 599 9729
WWW.RAWDESIGN.CA

18035

18035 Plains Road

WASTE MANAGEMENT PLAN

1 : 200

A004

This drawing is the property of the Architect and may not be reproduced or used without the express consent of the Architect. The Contractor is responsible for checking and verifying all levels and dimensions and shall report all discrepancies to the Architect and obtain clarification prior to commencing work.

2020-12-11 12:24:06 PM