EXTENT OF STRATAVAULT SOIL CELLS ON CITY PROPERTY
354.20 m³ TOTAL, 29.51m³ PER TREE

EXTENT OF STRATAVAULT SOIL CELLS ON PROPERTY
83.17 m³ TOTAL, 27.72m³ PER TREE

PATIO SPACE FOR COMMERCIAL UNIT

EXTENT OF STRATAVAULT SOIL CELLS ON PROPERTY
83.17 m³ TOTAL, 27.72m³ PER TREE

CONNECTION TO EXISTING WATERFRONT TRAIL

BENCHES AND BIKE RACKS

RETAINING WALL

EXISTING TREES TO REMAIN

EXTENT OF STRATAVAULT SOIL CELLS ON PROPERTY
58.82 m³ TOTAL, 29.41m³ PER TREE

EXTENT OF STRATAVAULT SOIL CELLS ON CITY PROPERTY
223.55 m³ TOTAL, 24.83m³ PER TREE

EXTENT OF STRATAVAULT SOIL CELLS ON PROPERTY
174.93 m³ TOTAL, 29.15m³ PER TREE

SEE PAGE L-03 FOR STREETSCAPE ENLARGEMENT

EXTENT OF STRATAVAULT SOIL CELLS ON PROPERTY
149.88 m³ TOTAL, 21.28m³ PER TREE

SEE PAGE L-02 FOR COURTYARD ENLARGEMENT

CONNECTION TO EXISTING WATERFRONT TRAIL

SLOPPED WALKWAY TO HOTEL ENTRANCE

WOOD PLATFORM BENCH

STAIRS TO HOTEL ENTRANCE

SMALL TREE IN RAISED PLANTER - 12m³ SOIL

PERENNIALS IN BLVD PLANTER

LAKESHORE ROAD

ELIZABETH STREET

north

3 0 5 10
1:250 (m)

L-01

Date
Oct 14th, 2021

project
Burlington Waterfront
2020 Lakeshore Road
Burlington, ON


client
Burlington 2020 Lakeshore Inc.

LANDSCAPE CONCEPT PLAN

adesso design inc.
landscape architecture
218 Locke Street South, 2nd Floor
Hamilton, ON L8P 4B4
t. 905.526.8876
www.adessodesigninc.ca

ONTARIO ASSOCIATION OF LANDSCAPE ARCHITECTS
GRAHAM D. TAYLOR
OALA
MEMBER


FILE:\Project_files\Projects_2021\21-160 2020 Lakeshore Rd, Burlington\01-Current_Drawings\01-100.dwg LAYOUT:L-01
LAST SAVED BY:Stefan02 October 14, 2021 4:49:29 PM PLOTTED BY:Stefan02 October 14, 2021 4:49:49 PM

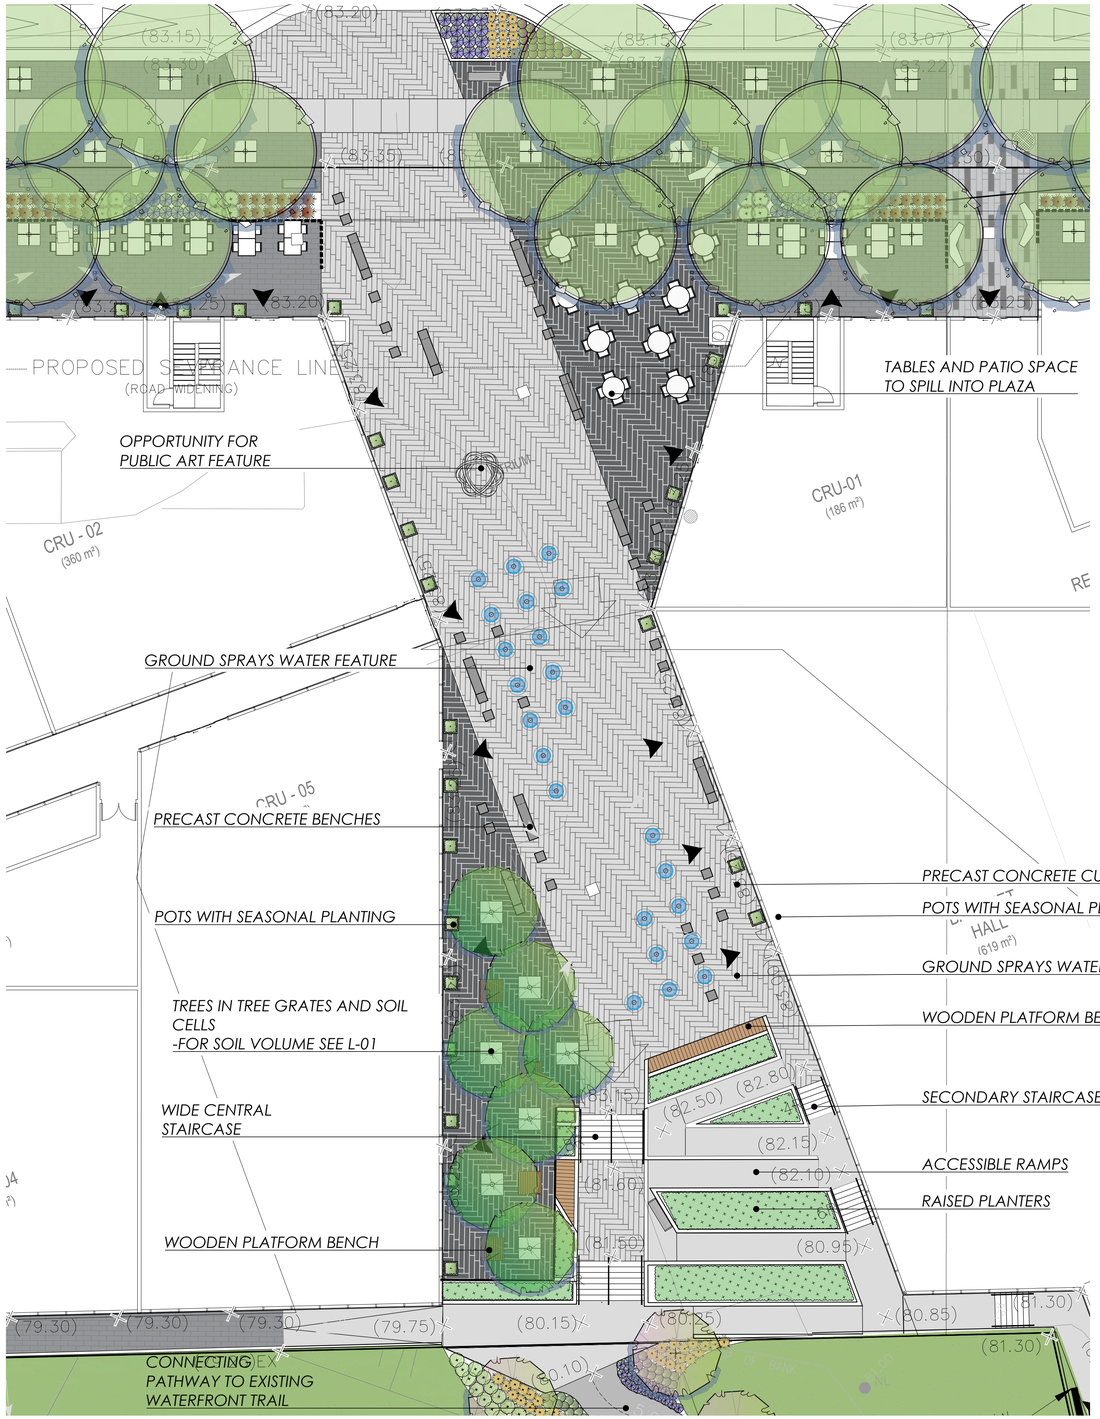


2 1 0 2 4 6
1:150 (m)

north


PRECEDENT IMAGES

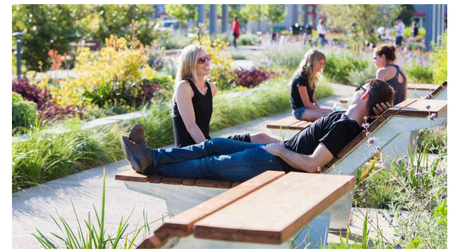

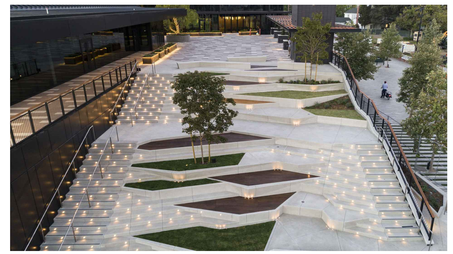





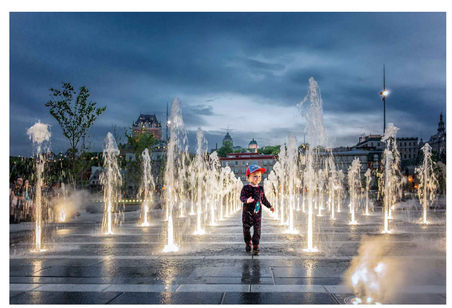



L-02

Date
Oct 14th, 2021

project
Burlington Waterfront
2020 Lakeshore Road
Burlington, ON


client
Burlington 2020 Lakeshore Inc.

PLAZA ENLARGEMENT


adesso design inc.
landscape architecture
218 Locke Street South, 2nd Floor
Hamilton, ON L8P 4B4
t. 905.526.8876
www.adessodesigninc.ca

ONTARIO ASSOCIATION OF LANDSCAPE ARCHITECTS
GRAHAM D. TAYLOR
OALA
MEMBER


FILE:\Project_files\Projects_2021\21-160_2020 Lakeshore Rd, Burlington\01-Current_Drawings\21-160.dwg LAYOUT:SK_02
LAST SAVED BY:Graham D. October 14, 2021 4:41:13 PM PLOTTED BY:Graham D. October 14, 2021 5:02:34 PM



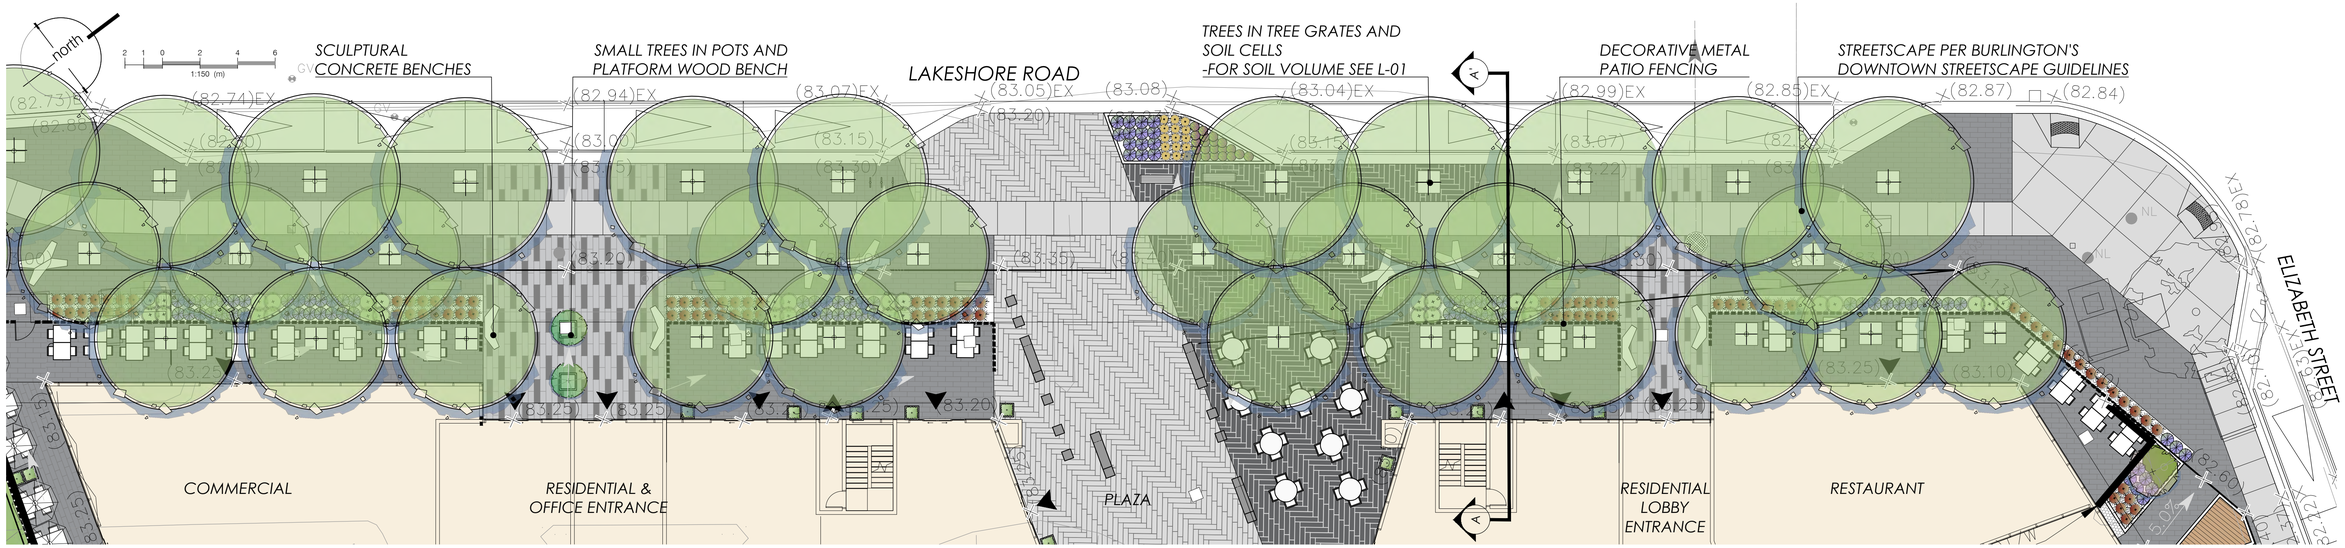


LAKESHORE STREETSCAPE SECTION

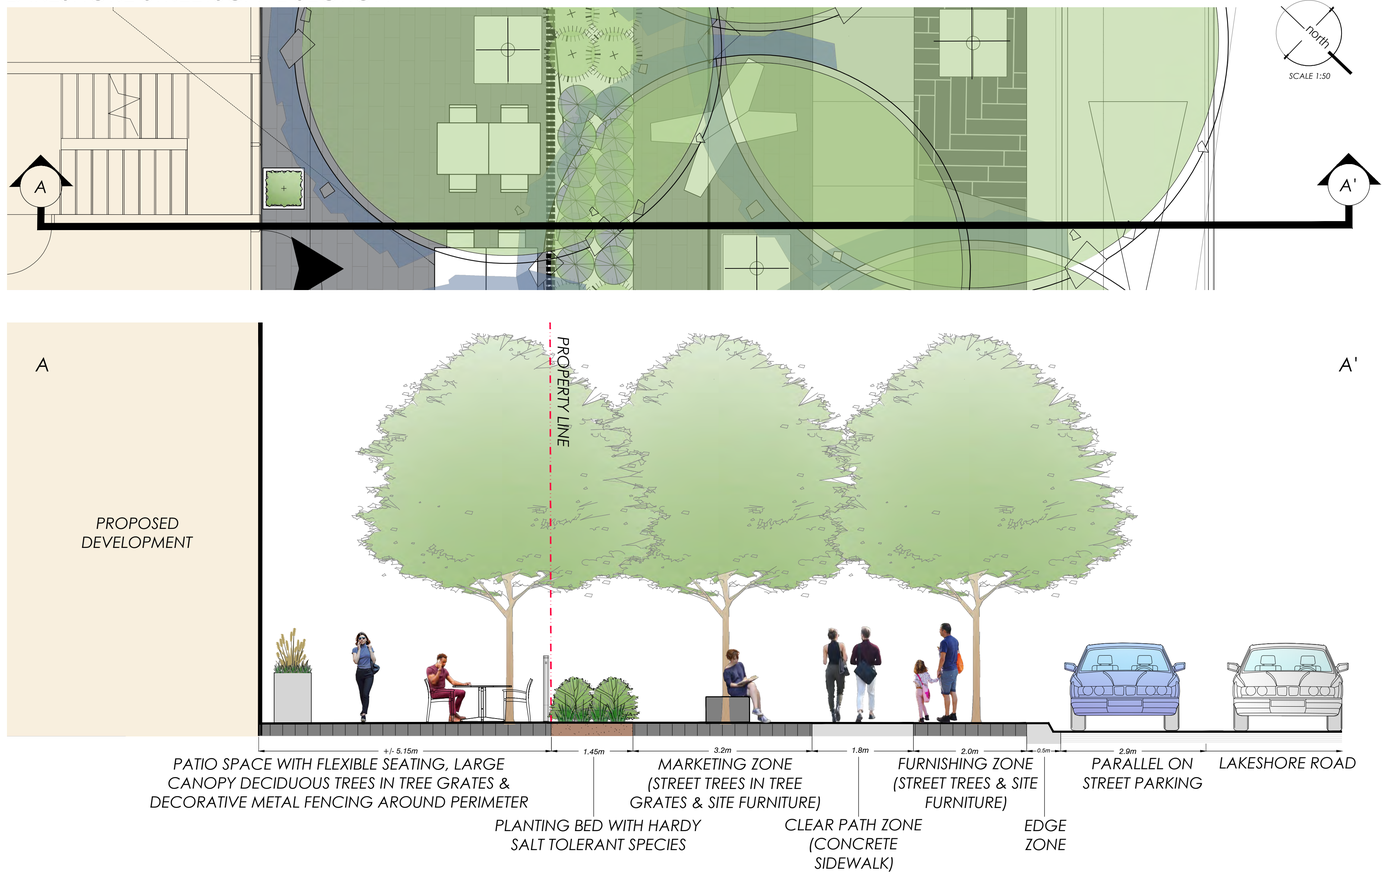

PRECEDENT IMAGES

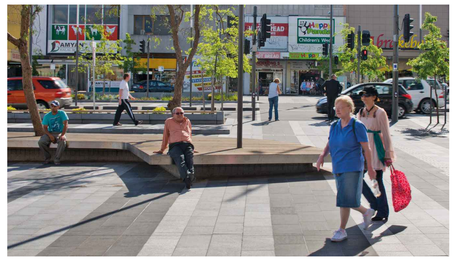

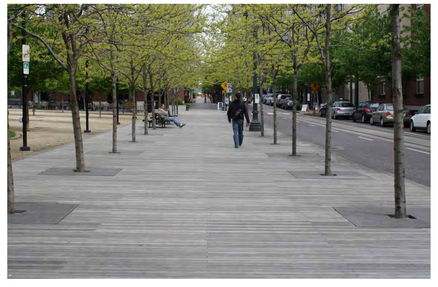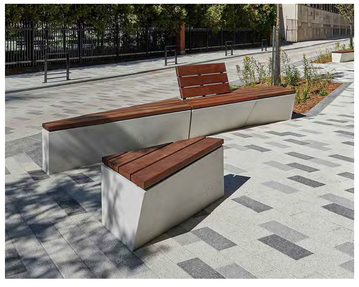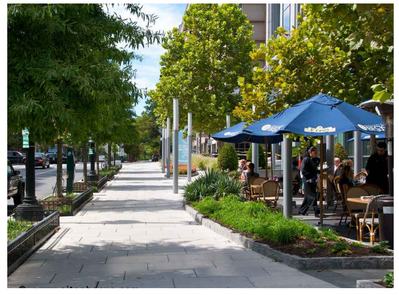
L-03

Date
Oct 14th, 2021

project
Burlington Waterfront
2020 Lakeshore Road
Burlington, ON

client
Burlington 2020 Lakeshore Inc.

LAKESHORE ROAD STREETSCAPE

adesso design inc.
landscape architecture
218 Locke Street South, 2nd Floor
Hamilton, ON L8P 4B4
t. 905.526.8876
www.adessodesigninc.ca

FILE:\Project files\Projects_2021\21-166_2020 Lakeshore Rd, Burlington\01-Current Drawings\21-166_dwg [L-03]
LAST SAVED BY:Brandon October 14, 2021 4:19:12 PM PLOTTED BY:Brandon October 14, 2021 5:02:16 PM