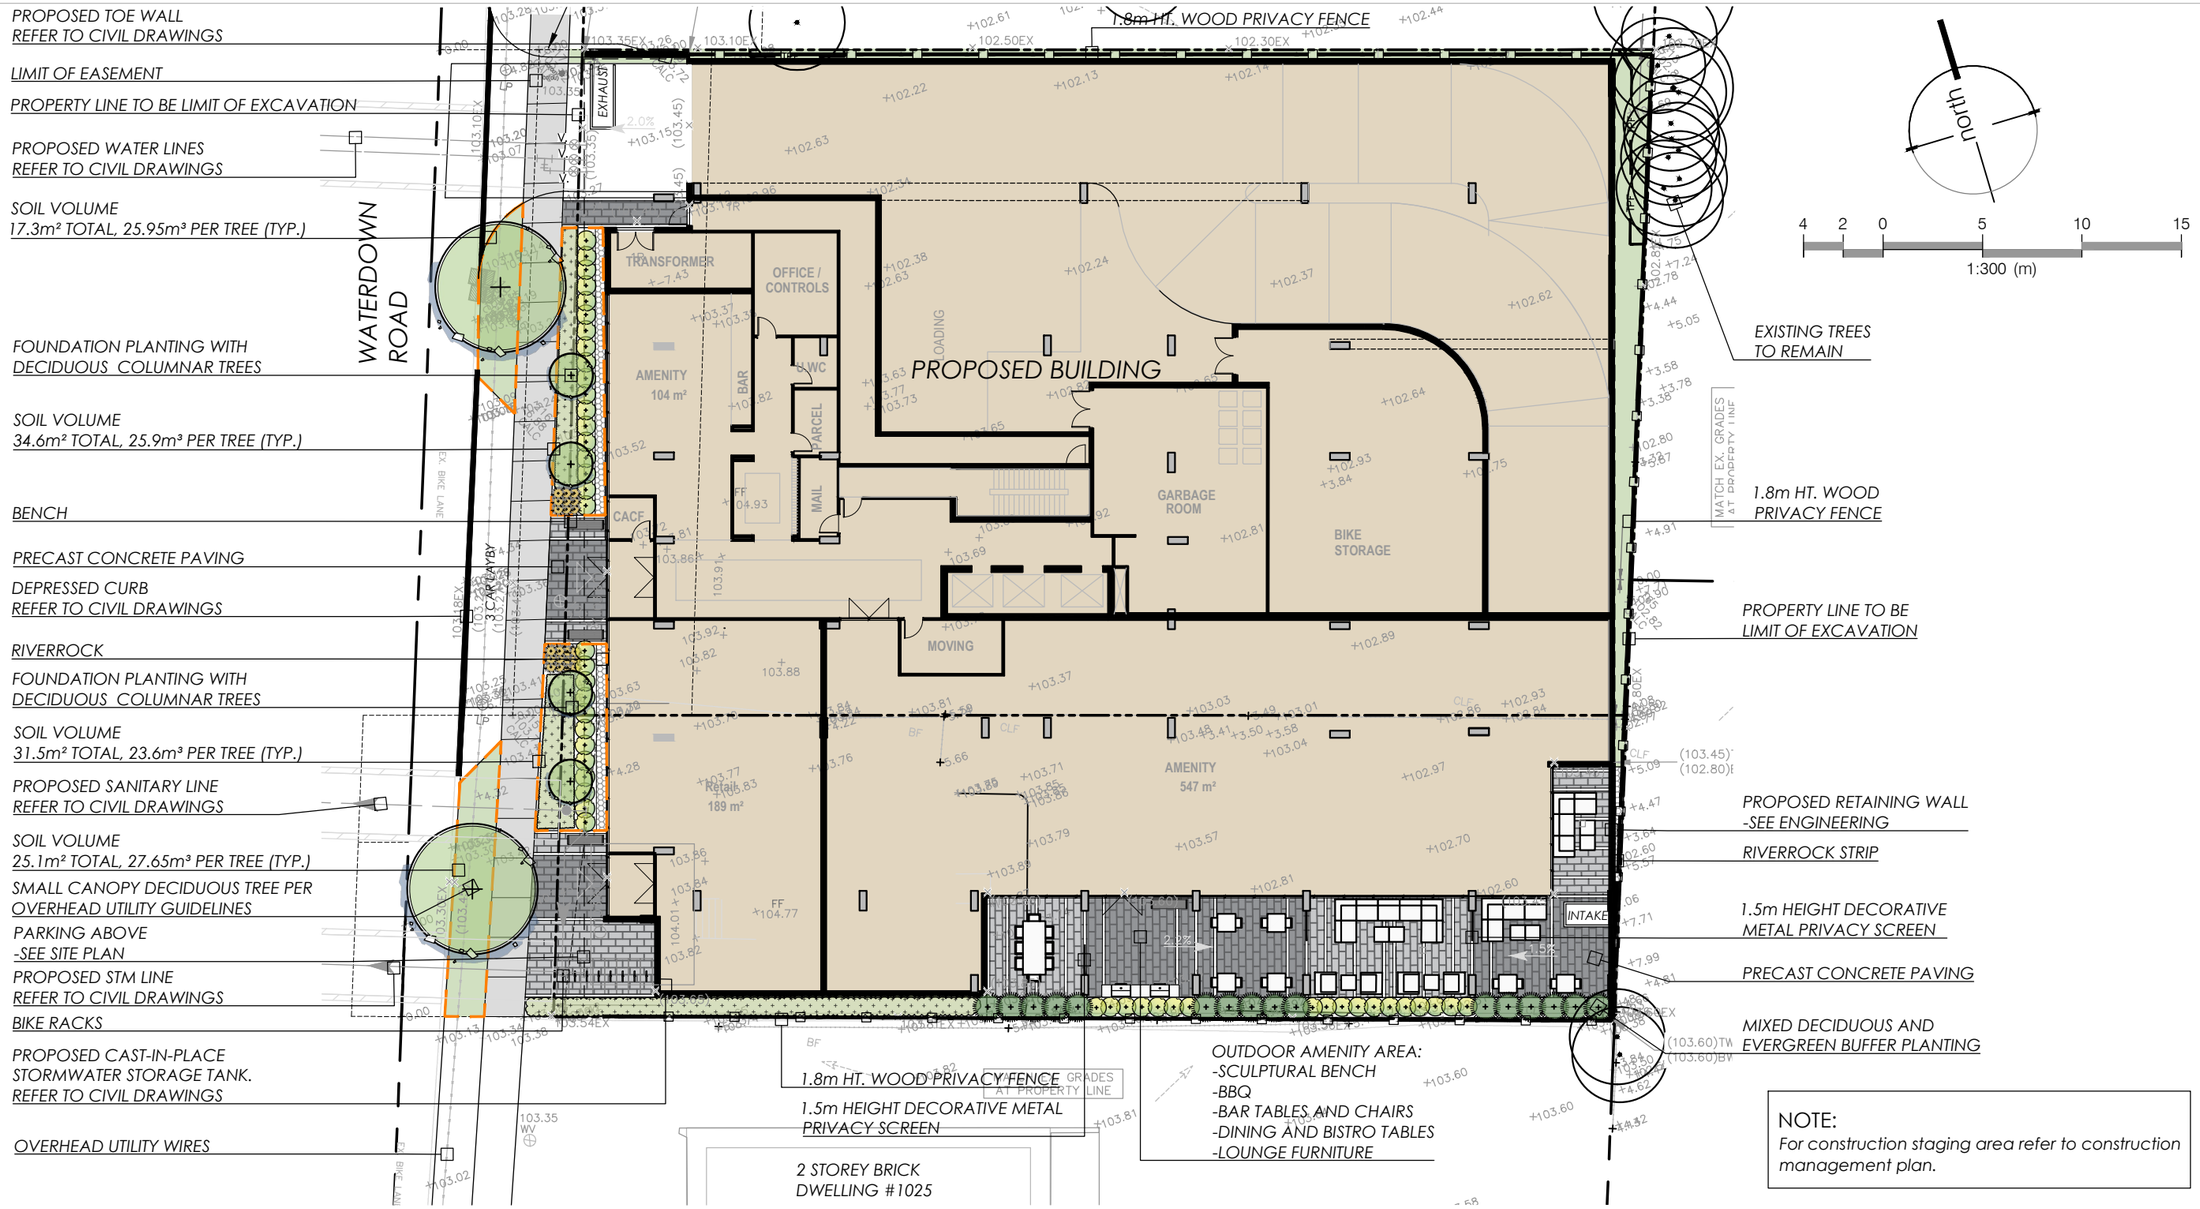


NOTE:
For construction staging area refer to construction management plan.

LANDSCAPE CONCEPT

PROJECT

Waterdown Road

City of Burlington

CLIENT

INFINITY DEVELOPMENT GROUP

December, 02, 2021

STAMP

ONTARIO ASSOCIATION OF LANDSCAPE ARCHITECTS
MARIO PATITUCCI
MEMBER

adesso design inc.
landscape architecture

218 Locke Street South, 2nd Floor
Hamilton, ON L8P 4B4
t. 905.526.8876
www.adessodesigninc.ca