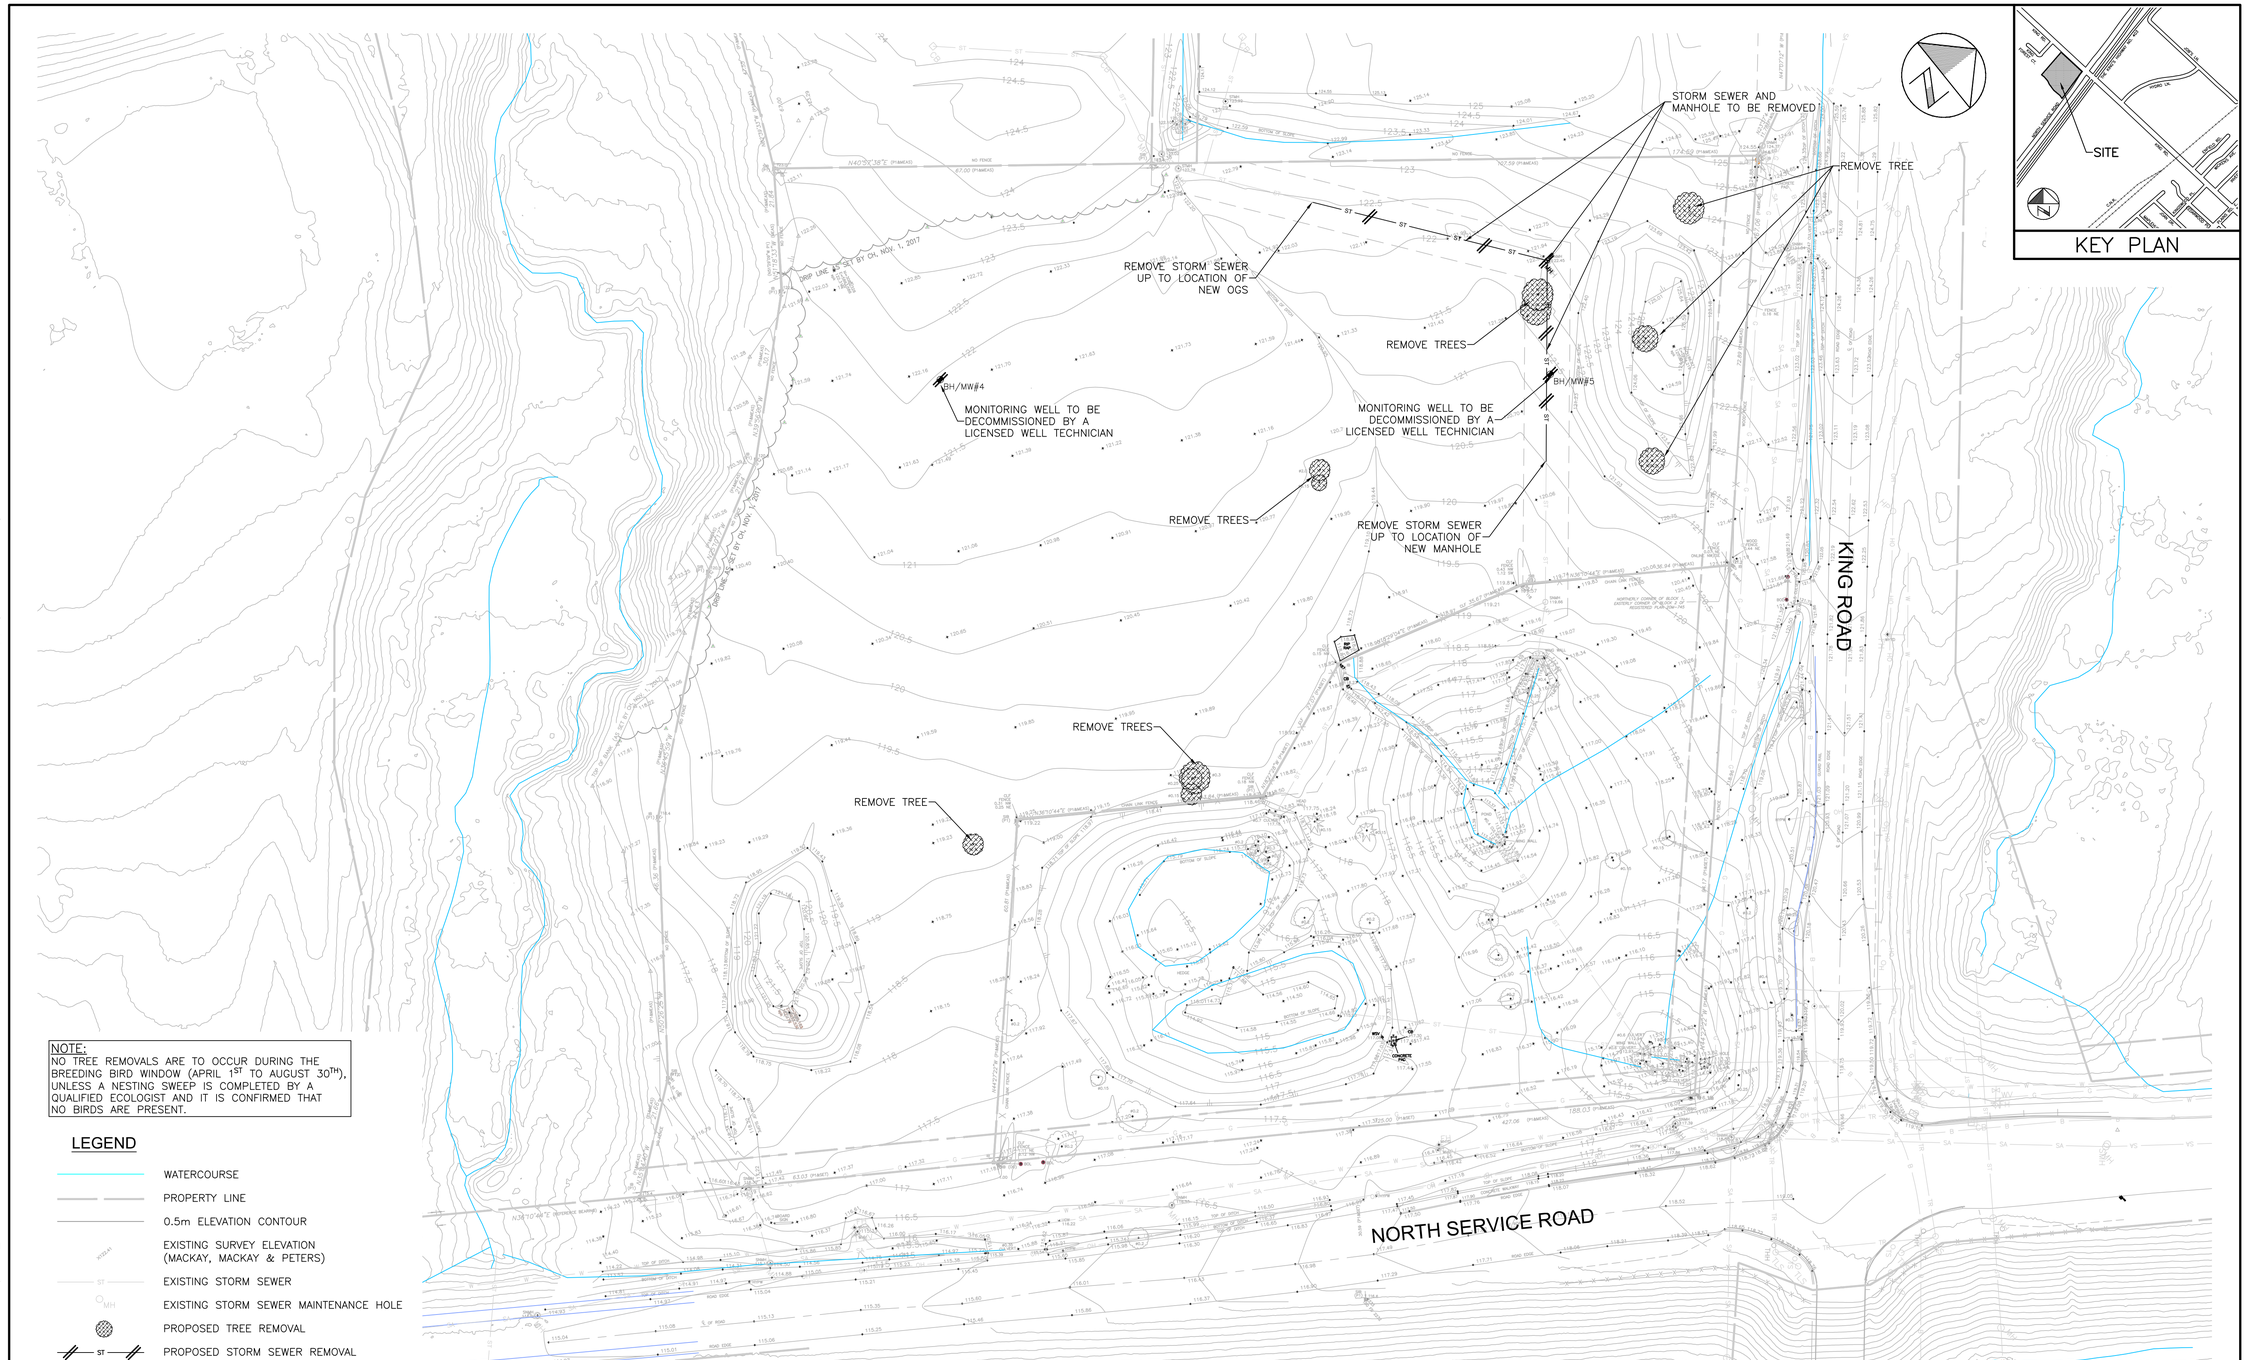


NOTE:
NO TREE REMOVALS ARE TO OCCUR DURING THE BREEDING BIRD WINDOW (APRIL 1ST TO AUGUST 30TH), UNLESS A NESTING SWEEP IS COMPLETED BY A QUALIFIED ECOLOGIST AND IT IS CONFIRMED THAT NO BIRDS ARE PRESENT.

LEGEND

- WATERCOURSE
- PROPERTY LINE
- 0.5m ELEVATION CONTOUR
- EXISTING SURVEY ELEVATION (MACKAY, MACKAY & PETERS)
- EXISTING STORM SEWER
- EXISTING STORM SEWER MAINTENANCE HOLE
- PROPOSED TREE REMOVAL
- PROPOSED STORM SEWER REMOVAL

No	Date	Drawn	Appr'd	Revisions
4	24-05-28	RMB	MJS	REVISE EXISTING UTILITIES
2	23-05-02	RMB	MJS	ISSUED FOR SPA SUBMISSION
1	22-01-14	MBK	MJS	INITIAL SPA SUBMISSION

APPROVALS

NOT TO BE USED FOR CONSTRUCTION

Design	MS	Checked	RBS
Drawn	MBK	Checked	MS
Scale	1:500 (0 5 10 20)		
Date	JANUARY 2022		

LICENSED PROFESSIONAL ENGINEER M. J. SENIOR 100118597 5/28/2024 PROVINCE OF ONTARIO

1450 KING ROAD

QUANTUM REALTY MANAGEMENT

INTERIM CONDITION REMOVALS PLAN

wsp

Contract No.

Consultant File No. WW21012079

Drawing No. SHEET 7 OF 14

Plotted: 2024-05-28
Last Saved: 2024-05-28
Plotted By: wds_richard.bartolo
Last Saved By: wds_richard.bartolo
Path: D:\PROJECT\2021\WW21012079 - Quantum\14 CAD\WR\PROJECTS\2023-04 (Update)\Dwg 7 - Removals.dwg