
MILLCROFT GREENS, PHASE 2

BURLINGTON, ON

CLIENT:
MILLCROFT GREENS CORPORATION

CONCEPTUAL
LANDSCAPE & RESTORATION
PLANS

ISSUED FOR SUBMISSION
JANUARY, 2026

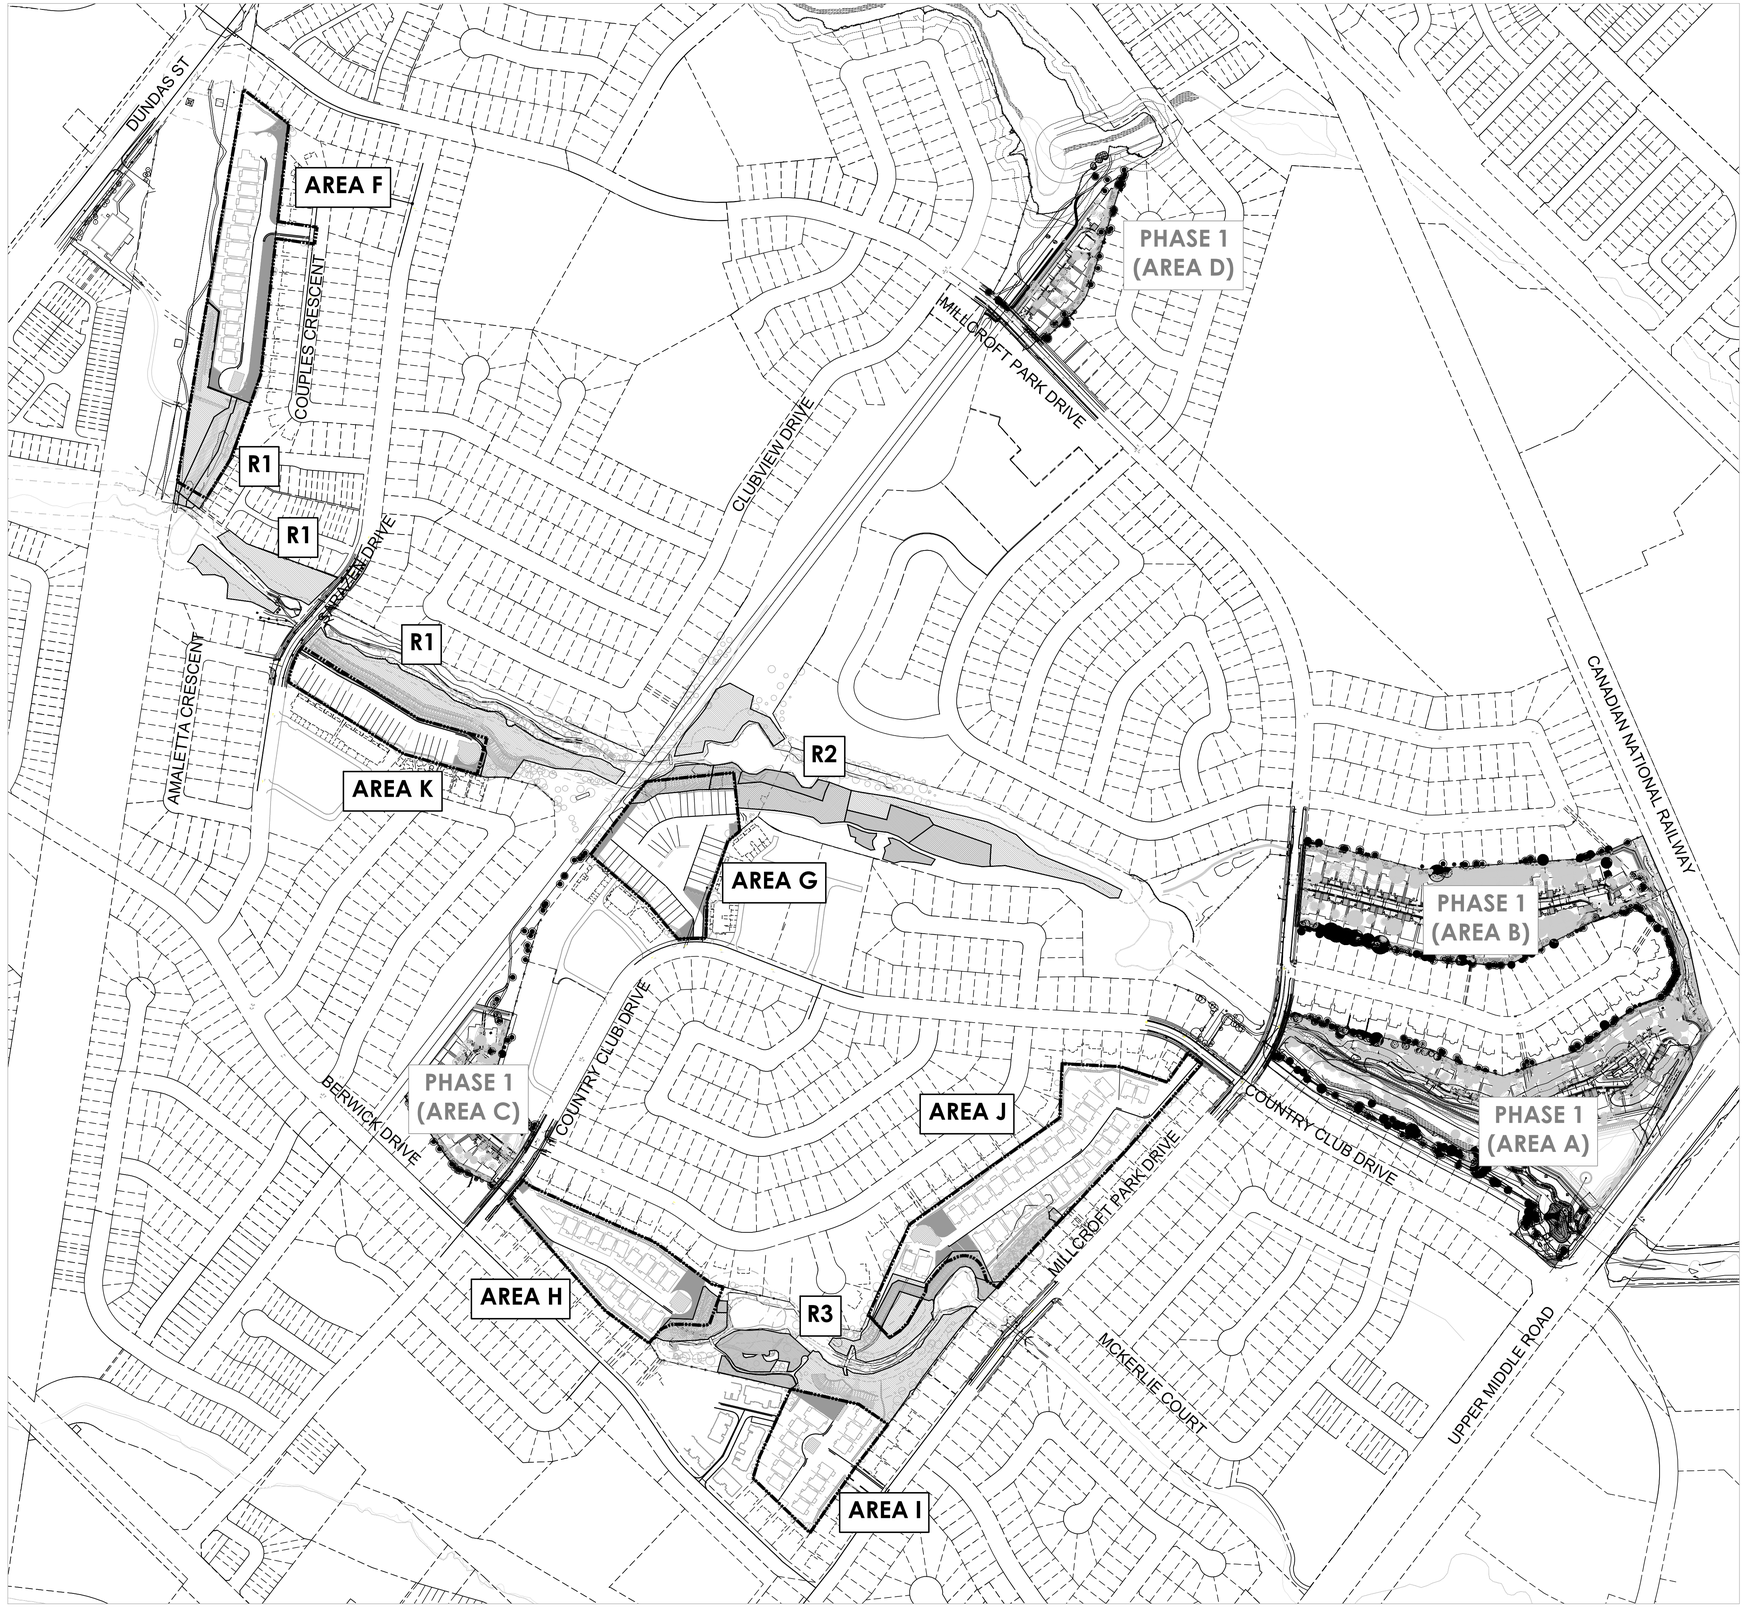

KEYMAP
NTS


LIST OF DRAWINGS:

SHEET NO. SHEET NAME


L1	LANDSCAPE PLAN AREA F
L2	LANDSCAPE PLAN AREA G
L3	LANDSCAPE PLAN AREA H
L4	LANDSCAPE PLAN AREA I
L5	LANDSCAPE PLAN AREA J
L6	LANDSCAPE PLAN AREA K
R1	RESTORATION PLANTING PLAN
R2	RESTORATION PLANTING PLAN
R3	RESTORATION PLANTING PLAN

NAK design strategies
213 STERLING ROAD, SUITE 211 TORONTO, ON M6R 2B2 CANADA
T 416.340.8700 F 416.340.7100 NAKDESIGNSTRATEGIES.COM

NOTE :
REFER TO URBANTECH
DRAWINGS FOR GRADING
INFORMATION

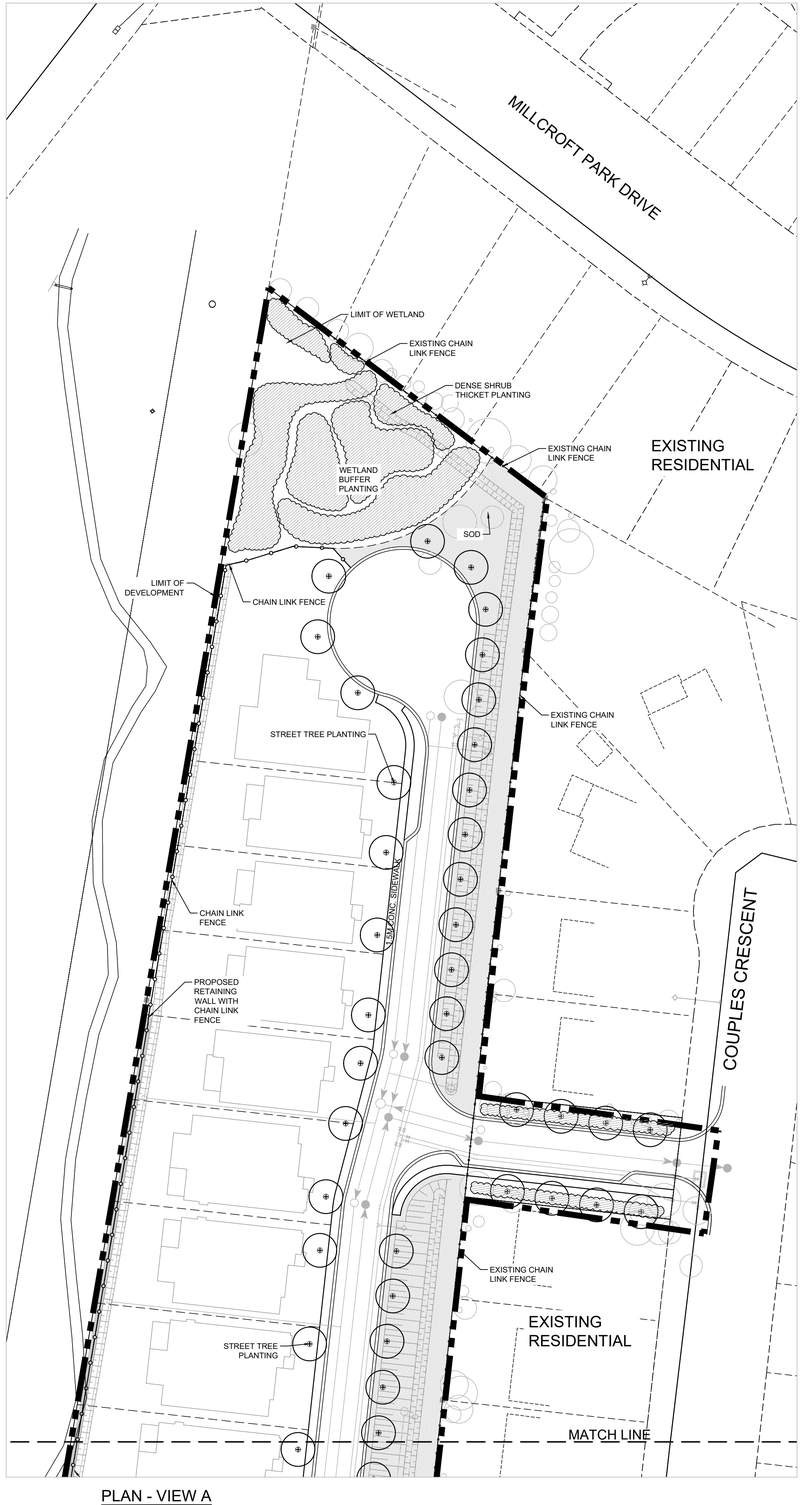


PLAN - VIEW A

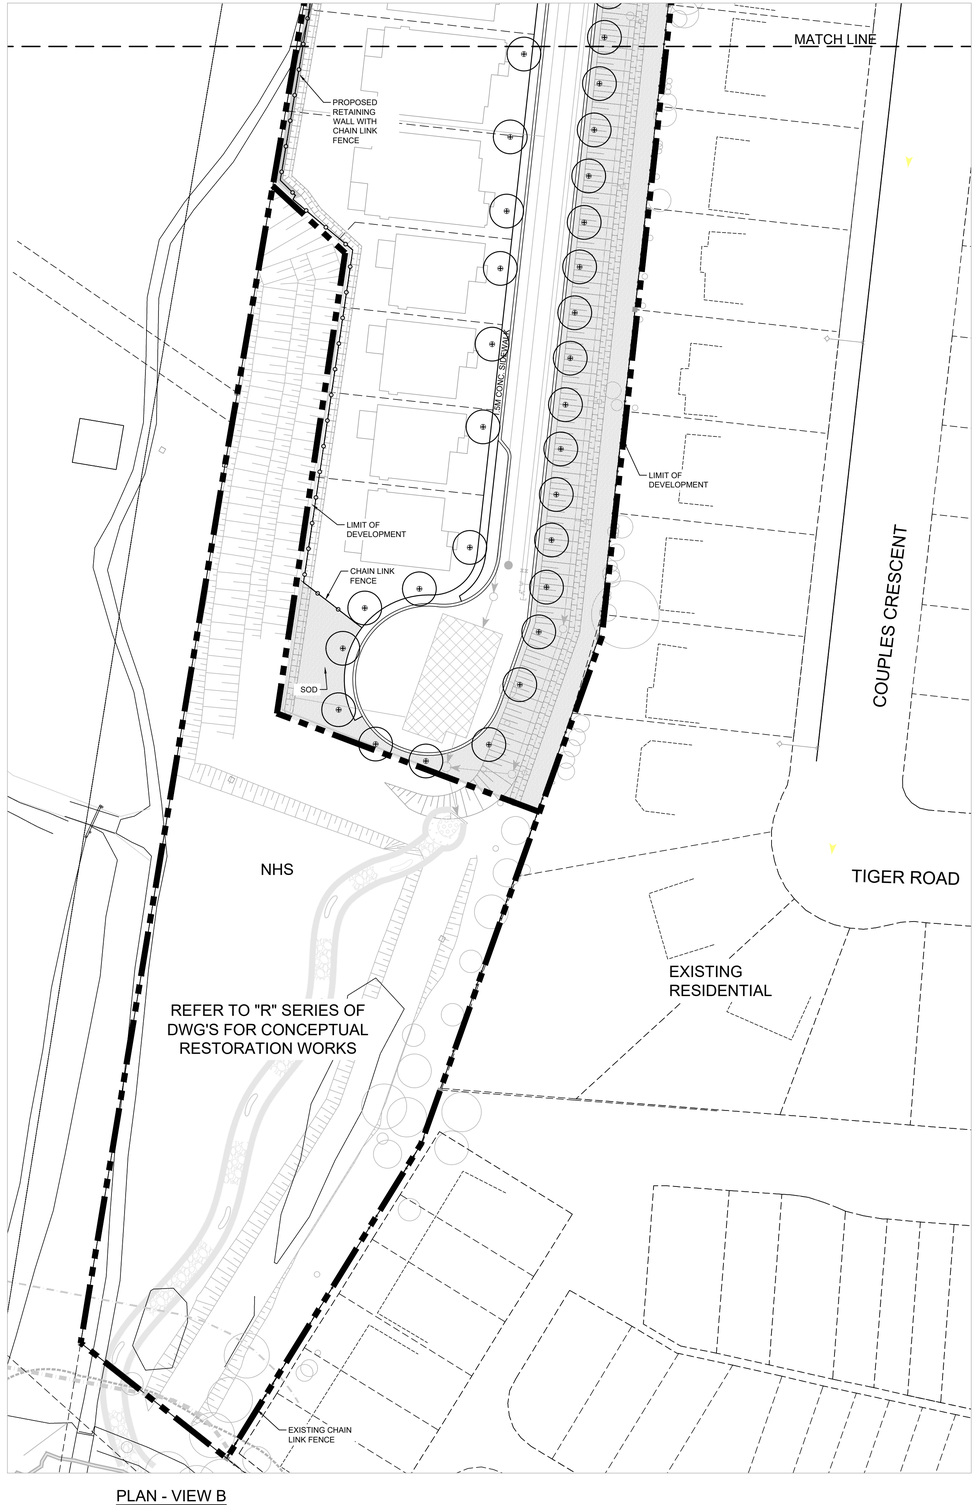

PLAN - VIEW B

CONTRACTOR SHALL CHECK ALL DIMENSIONS ON THE WORK AND REPORT ANY DISCREPANCY TO THE LANDSCAPE ARCHITECT BEFORE PROCEEDING. ALL DRAWINGS AND SPECIFICATIONS ARE THE PROPERTY OF THE LANDSCAPE ARCHITECT AND MUST BE RETURNED AT THE COMPLETION OF THE WORK. THIS DRAWING IS NOT TO BE USED FOR CONSTRUCTION UNTIL SIGNED BY THE LANDSCAPE ARCHITECT.

KEY MAP

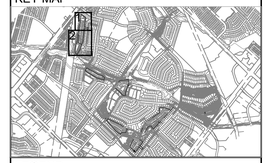

LEGEND

- LIMIT OF DEVELOPMENT
- 1.5m HT. CHAIN LINK FENCE
- 1.8m HT. WOOD PRIVACY FENCE

PLANTING

- STREET TREE
- DECIDUOUS TREE
- CONIFEROUS TREE
- MULTISTEM TREE
- SHRUBS
- EXISTING TREE (REFER TO TIPP. BY TERRASTORY)
- SOD

NOTE :
REFER TO SHEET L6 FOR
MASTER PLANT LIST

REVISIONS

No.	Description	Date
1.	ISSUED FOR SUBMISSION	JAN, 2026

CITY APPROVAL STAMP

NAK design strategies
213 STERLING ROAD, SUITE 211, TORONTO, ON M6R 2B2 CANADA
T 416.340.8700 F 416.340.7100 NAKDESIGNSTRATEGIES.COM

PROJECT
MILLCROFT GREENS
PHASE 2
Burlington, Ontario


OWNER
Millcroft Greens Corporation

TITLE
CONCEPTUAL
LANDSCAPE PLAN
AREA F

DATE: AUG 2025
SCALE: 1:500
DRAWN: KG
CHECKED: JG
JOB NO.: 25-198

SHEET
L1


NOTE :
REFER TO URBANTECH DRAWINGS FOR GRADING INFORMATION

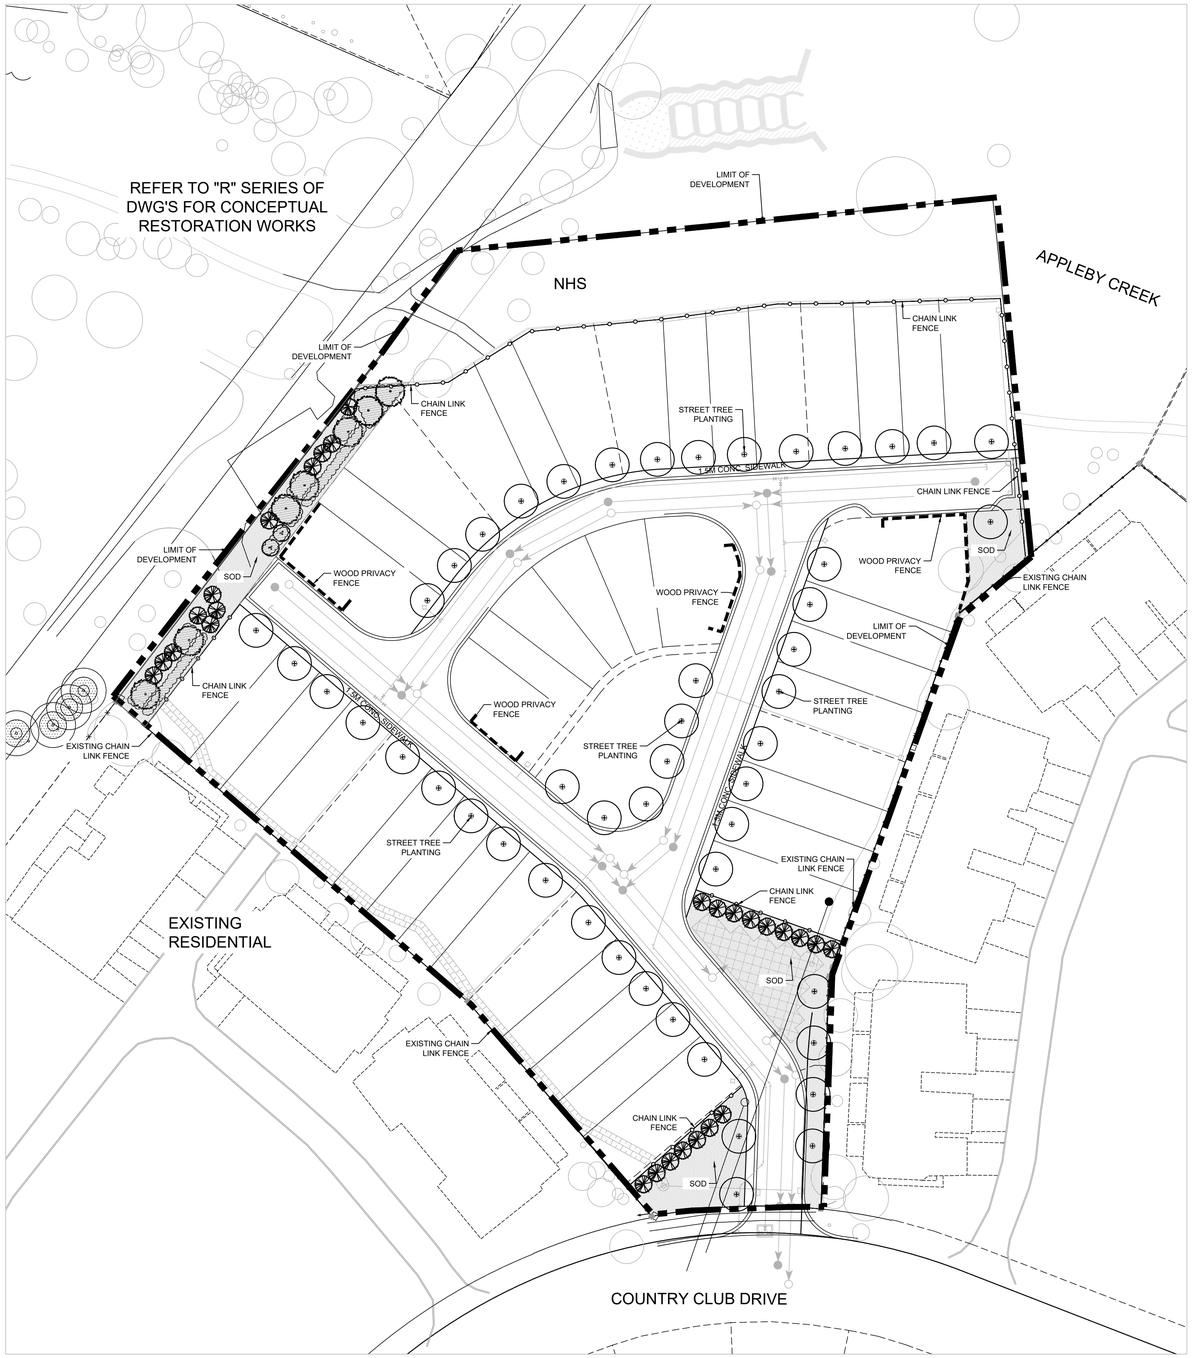

PLAN - VIEW A

CONTRACTOR SHALL CHECK ALL DIMENSIONS ON THE WORK AND REPORT ANY DISCREPANCY TO THE LANDSCAPE ARCHITECT BEFORE PROCEEDING. ALL DRAWINGS AND SPECIFICATIONS ARE THE PROPERTY OF THE LANDSCAPE ARCHITECT AND MUST BE RETURNED AT THE COMPLETION OF THE WORK. THIS DRAWING IS NOT TO BE USED FOR CONSTRUCTION UNTIL SIGNED BY THE LANDSCAPE ARCHITECT.

KEY MAP

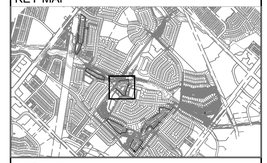

LEGEND

LIMIT OF DEVELOPMENT
1.5m HT. CHAIN LINK FENCE
1.8m HT. WOOD PRIVACY FENCE

PLANTING

STREET TREE
DECIDUOUS TREE
CONIFEROUS TREE
MULTISTEM TREE
SHRUBS
EXISTING TREE (REFER TO TIPP. BY TERRASTORY)
SOD

NOTE :
REFER TO SHEET L6 FOR MASTER PLANT LIST

REVISIONS

No.	Description	Date
1	ISSUED FOR SUBMISSION	JAN, 2026

CITY APPROVAL STAMP

ASSOCIATION OF LANDSCAPE ARCHITECTS ONTARIO MEMBER

N

NAK design strategies
213 STERLING ROAD, SUITE 211, TORONTO, ON M6R 2B2 CANADA
T 416.340.8700 F 416.340.7100 NAKDESIGNSTRATEGIES.COM

PROJECT
MILLCROFT GREENS
PHASE 2
Burlington, Ontario


OWNER
Millcroft Greens Corporation

TITLE
CONCEPTUAL LANDSCAPE PLAN
AREA G

DATE: AUG 2025
SCALE: 1:500
DRAWN: KG
CHECKED: JG
JOB NO.: 25-198

SHEET
L2

NOTE :
REFER TO URBANTECH
DRAWINGS FOR GRADING
INFORMATION

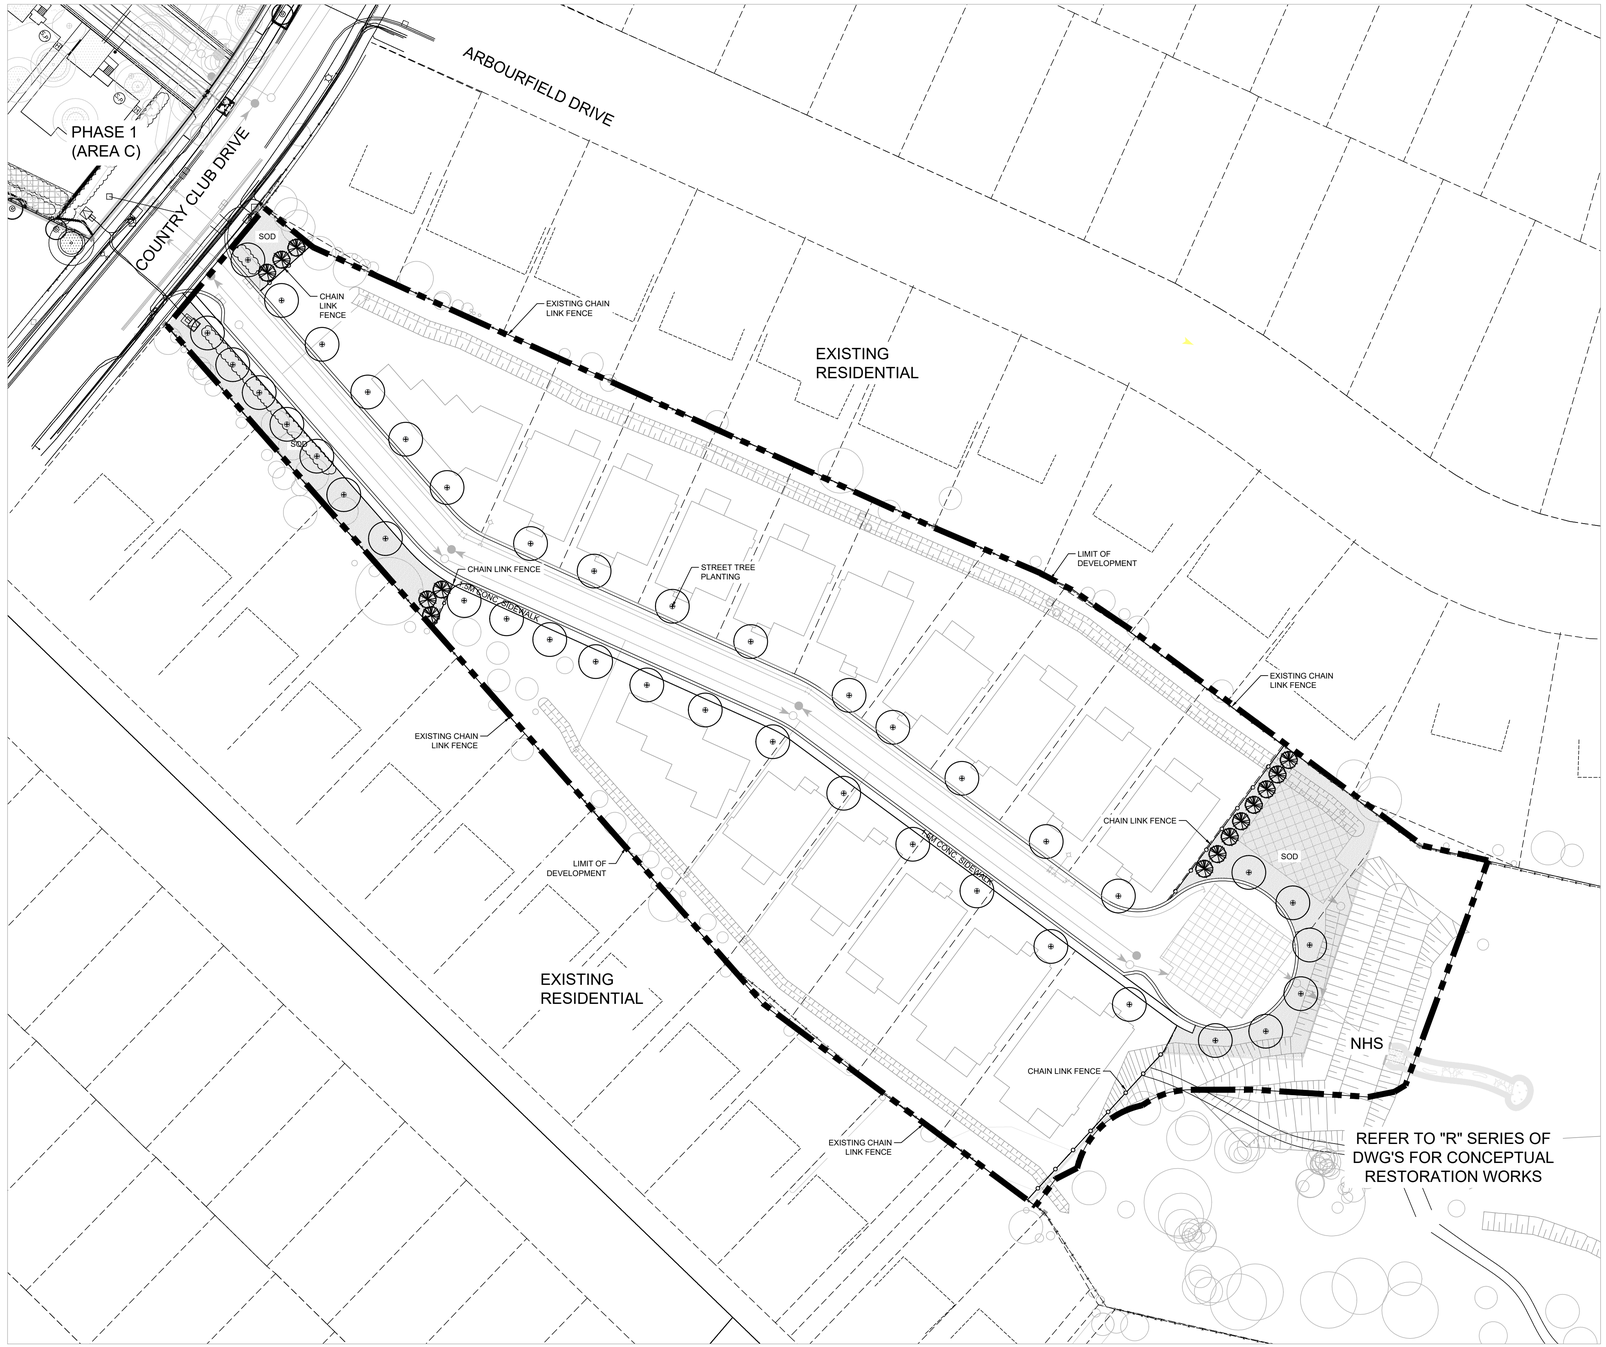

PLAN - VIEW A

CONTRACTOR SHALL CHECK ALL DIMENSIONS ON THE WORK AND REPORT ANY DISCREPANCY TO THE LANDSCAPE ARCHITECT BEFORE PROCEEDING. ALL DRAWINGS AND SPECIFICATIONS ARE THE PROPERTY OF THE LANDSCAPE ARCHITECT AND MUST BE RETURNED AT THE COMPLETION OF THE WORK. THIS DRAWING IS NOT TO BE USED FOR CONSTRUCTION UNTIL SIGNED BY THE LANDSCAPE ARCHITECT.

KEY MAP



LEGEND

LIMIT OF DEVELOPMENT
1.5m HT. CHAIN LINK FENCE
1.8m HT. WOOD PRIVACY FENCE

PLANTING

STREET TREE
DECIDUOUS TREE
CONIFEROUS TREE
MULTISTEM TREE
SHRUBS
EXISTING TREE (REFER TO TIPP. BY TERRASTORY)
SOD

NOTE :
REFER TO SHEET L6 FOR
MASTER PLANT LIST

REVISIONS

No.	Description	Date
1.	ISSUED FOR SUBMISSION	JAN, 2026

CITY APPROVAL STAMP

ASSOCIATION OF LANDSCAPE DESIGNERS ONTARIO
SILVANO TARDELLI
MEMBER

N

NAK design strategies

213 STERLING ROAD, SUITE 211, TORONTO, ON M6R 2B2 CANADA
T 416.340.8700 F 416.340.7100 NAKDESIGNSTRATEGIES.COM

PROJECT
MILLCROFT GREENS
PHASE 2
Burlington, Ontario


OWNER
Millcroft Greens Corporation

TITLE
CONCEPTUAL
LANDSCAPE PLAN
AREA H

DATE: AUG 2025
SCALE: 1:500
DRAWN: KG
CHECKED: JG
JOB NO.: 25-198

SHEET
L3


NOTE :
REFER TO URBANTECH DRAWINGS FOR GRADING INFORMATION

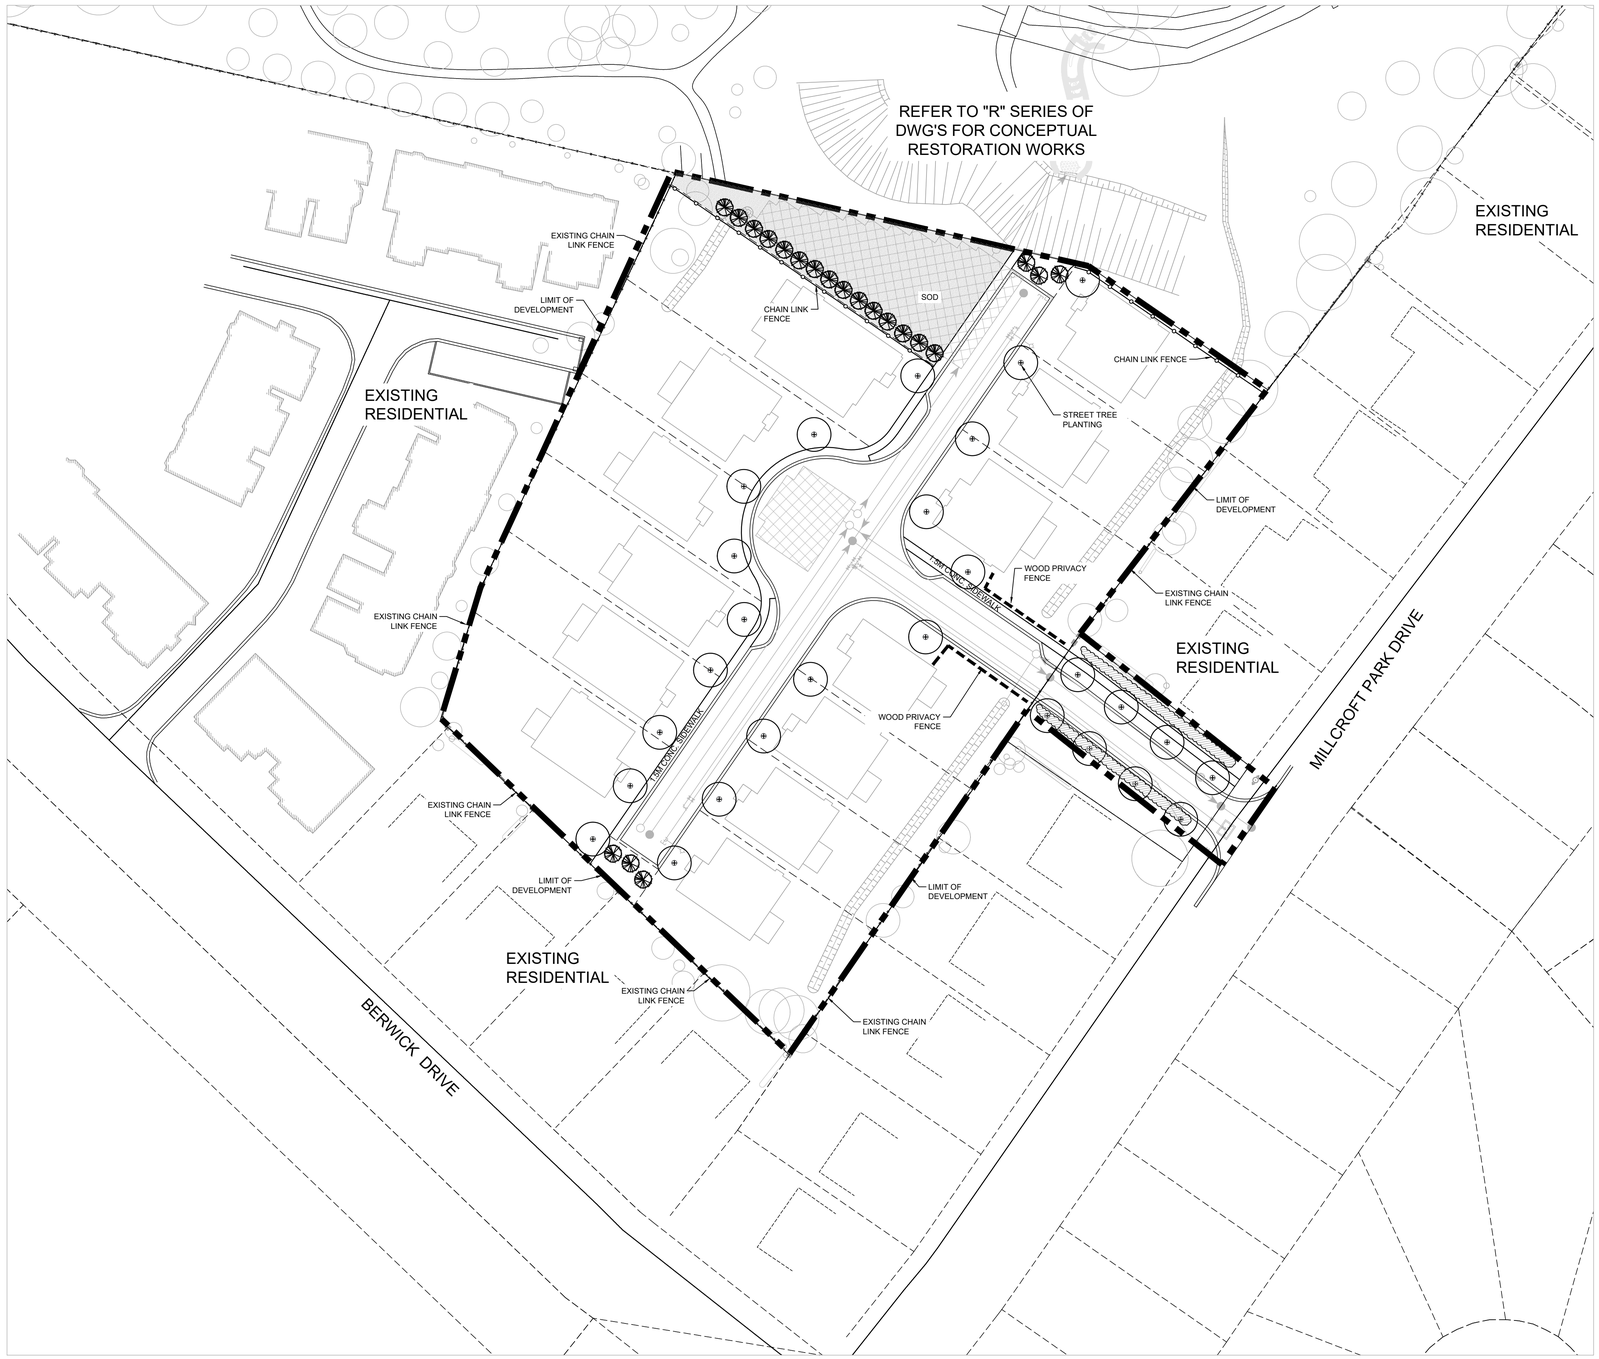

PLAN - VIEW A

CONTRACTOR SHALL CHECK ALL DIMENSIONS ON THE WORK AND REPORT ANY DISCREPANCY TO THE LANDSCAPE ARCHITECT BEFORE PROCEEDING. ALL DRAWINGS AND SPECIFICATIONS ARE THE PROPERTY OF THE LANDSCAPE ARCHITECT AND MUST BE RETURNED AT THE COMPLETION OF THE WORK. THIS DRAWING IS NOT TO BE USED FOR CONSTRUCTION UNTIL SIGNED BY THE LANDSCAPE ARCHITECT.

KEY MAP

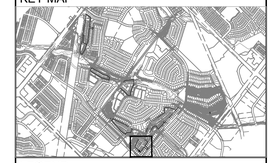

LEGEND

LIMIT OF DEVELOPMENT
1.5m HT. CHAIN LINK FENCE
1.8m HT. WOOD PRIVACY FENCE

PLANTING

STREET TREE
DECIDUOUS TREE
CONIFEROUS TREE
MULTISTEM TREE
SHRUBS
EXISTING TREE (REFER TO TIPP. BY TERRASTORY)
SOD

NOTE :
REFER TO SHEET L6 FOR MASTER PLANT LIST

REVISIONS

No.	Description	Date
1	ISSUED FOR SUBMISSION	JAN, 2026

CITY APPROVAL STAMP

ONTARIO ASSOCIATION OF LANDSCAPE ARCHITECTS MEMBER

N

NAK design strategies
213 STERLING ROAD, SUITE 211, TORONTO, ON M4R 2B2 CANADA
T 416.340.8700 F 416.340.7100 NAKDESIGNSTRATEGIES.COM

PROJECT
MILLCROFT GREENS
PHASE 2
Burlington, Ontario


OWNER
Millcroft Greens Corporation

TITLE
CONCEPTUAL LANDSCAPE PLAN AREA I

DATE: AUG 2025
SCALE: 1:500
DRAWN: KG
CHECKED: JG
JOB NO.: 25-198

SHEET
L4

NOTE :
REFER TO URBANTECH DRAWINGS FOR GRADING INFORMATION

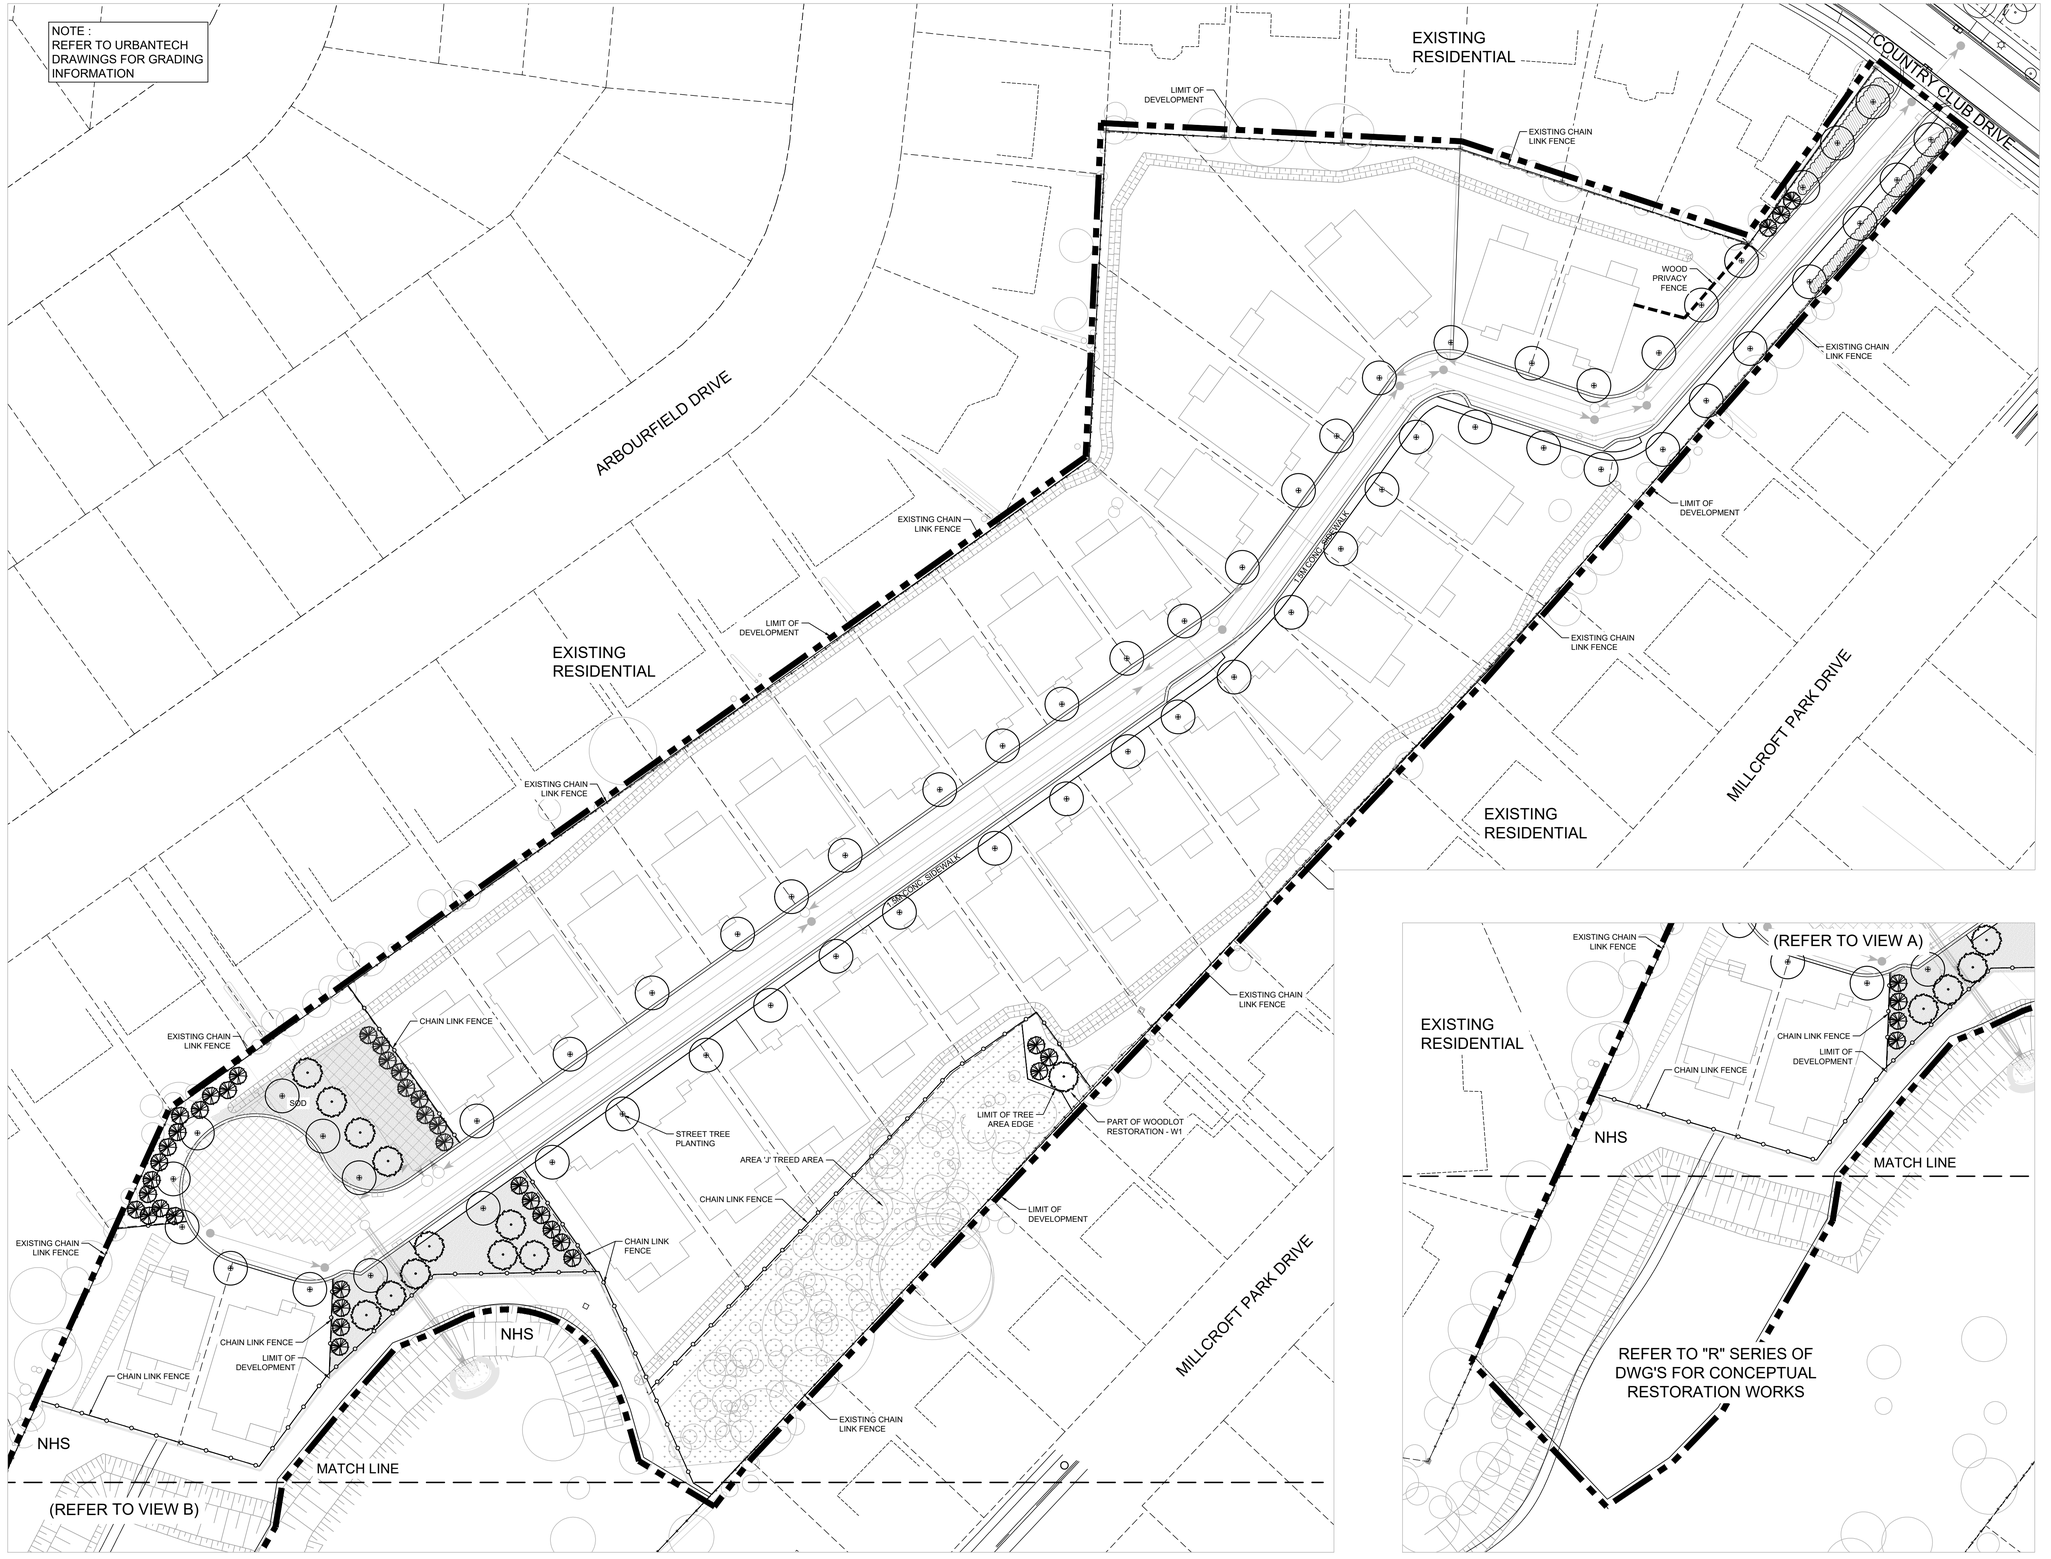


PLAN - VIEW A

PLAN - VIEW B

CONTRACTOR SHALL CHECK ALL DIMENSIONS ON THE WORK AND REPORT ANY DISCREPANCY TO THE LANDSCAPE ARCHITECT BEFORE PROCEEDING. ALL DRAWINGS AND SPECIFICATIONS ARE THE PROPERTY OF THE LANDSCAPE ARCHITECT AND MUST BE RETURNED AT THE COMPLETION OF THE WORK. THIS DRAWING IS NOT TO BE USED FOR CONSTRUCTION UNTIL SIGNED BY THE LANDSCAPE ARCHITECT.

KEY MAP

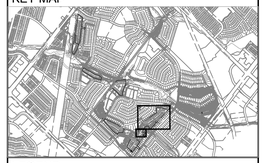

LEGEND

- LIMIT OF DEVELOPMENT
- 1.5m HT. CHAIN LINK FENCE
- 1.8m HT. WOOD PRIVACY FENCE

PLANTING

- STREET TREE
- DECIDUOUS TREE
- CONIFEROUS TREE
- MULTISTEM TREE
- SHRUBS
- EXISTING TREE (REFER TO TIPP. BY TERRASTORY)
- SOD

NOTE :
REFER TO SHEET L6 FOR MASTER PLANT LIST

REVISIONS

No.	Description	Date
1	ISSUED FOR SUBMISSION	JAN, 2026

CITY APPROVAL STAMP

N

NAK design strategies

213 STERLING ROAD, SUITE 211, TORONTO, ON M6R 2B2 CANADA
T 416.340.8700 F 416.340.7100 NAKDESIGNSTRATEGIES.COM

PROJECT
MILLCROFT GREENS
PHASE 2
Burlington, Ontario

OWNER
Millcroft Greens Corporation

TITLE
CONCEPTUAL LANDSCAPE PLAN
AREA J

DATE: AUG 2025
SCALE: 1:500
DRAWN: KG
CHECKED: JG
JOB NO.: 25-198

SHEET
L5


Residential Plant Schedule

Areas G, F, H, I, J

KEY	QTY.	BOTANICAL NAME	COMMON NAME
Deciduous Trees			
AF		*Acer x freemanii*	Freeman's maple
AN		*Acer nigrum*	Black maple
AG		*Aesculus glabra*	Ohio buckeye
AH		*Aesculus hippocastanum*	Horse chestnut
AL		*Amelanchier laevis*	Allegheny Serviceberry
CE		*Celtis occidentalis*	Common hackberry
CC		*Cercis canadensis*	Eastern redbud
CF		*Cornus florida*	Flowering dogwood
GT		*Gleditsia triacanthos*	Honey locust
LT		*Liriodendron tulipifera*	Tulip tree
QM		*Quercus macrocarpa*	Burr oak
UA		*Ulmus americana*	American elm
Multi-stem Trees			
AC		*Amelanchier canadensis*	Serviceberry
CA		*Cornus alternifolia*	Pagoda dogwood
HV		*Hamamelis virginiana*	Common witch hazel
PP		*Prunus pensylvanica*	Pin cherry
Coniferous Trees			
Ac		*Abies concolour*	White fir
Jv		*Juniperous virginiana*	Eastern red cedar
Pp		*Picea pungens*	Blue spruce
Pr		*Pinus resinosa*	Red pine
Shrubs			
Ame		*Amelanchier alnifolia*	Saskatoon berry
Cos		*Cornus sericea*	Red-osier dogwood
Die		*Diervilla lonicera*	Bush honeysuckle
Ham		*Hamemalis virginiana*	Witch hazel
Phy		*Physocarpus opulifolius*	Ninebark
Pru		*Prunus virginiana*	Common chokeberry
Rhu		*Rhus aromatica*	Fragrant sumac
Sac		*Sambucus canadensis*	Elderberry
Vil		*Viburnum lentago*	Nannyberry

Street Tree Plant Schedule

KEY	QTY.	BOTANICAL NAME	COMMON NAME
Deciduous Trees			
AF		*Acer x freemanii*	Freeman's maple
AN		*Acer nigrum*	Black maple
AG		*Aesculus glabra*	Ohio buckeye
AL		*Amelanchier laevis*	Allegheny Serviceberry
CC		*Carpinus caroliniana*	Blue beech
CE		*Celtis occidentalis*	Common hackberry
CJ		*Cercidiphyllum japonicum*	Katsura tree
CA		*Cercis canadensis*	Eastern redbud
CL		*Cladrastis lutea*	Yellowwood
GD		*Gymnocladus dioicus*	Kentucky coffee tree
GT		*Gleditsia triacanthos*	Honey locust
SR		*Syringa reticulata*	Japanese tree lilac
QM		*Quercus macrocarpa*	Burr oak
UA		*Ulmus americana*	American elm

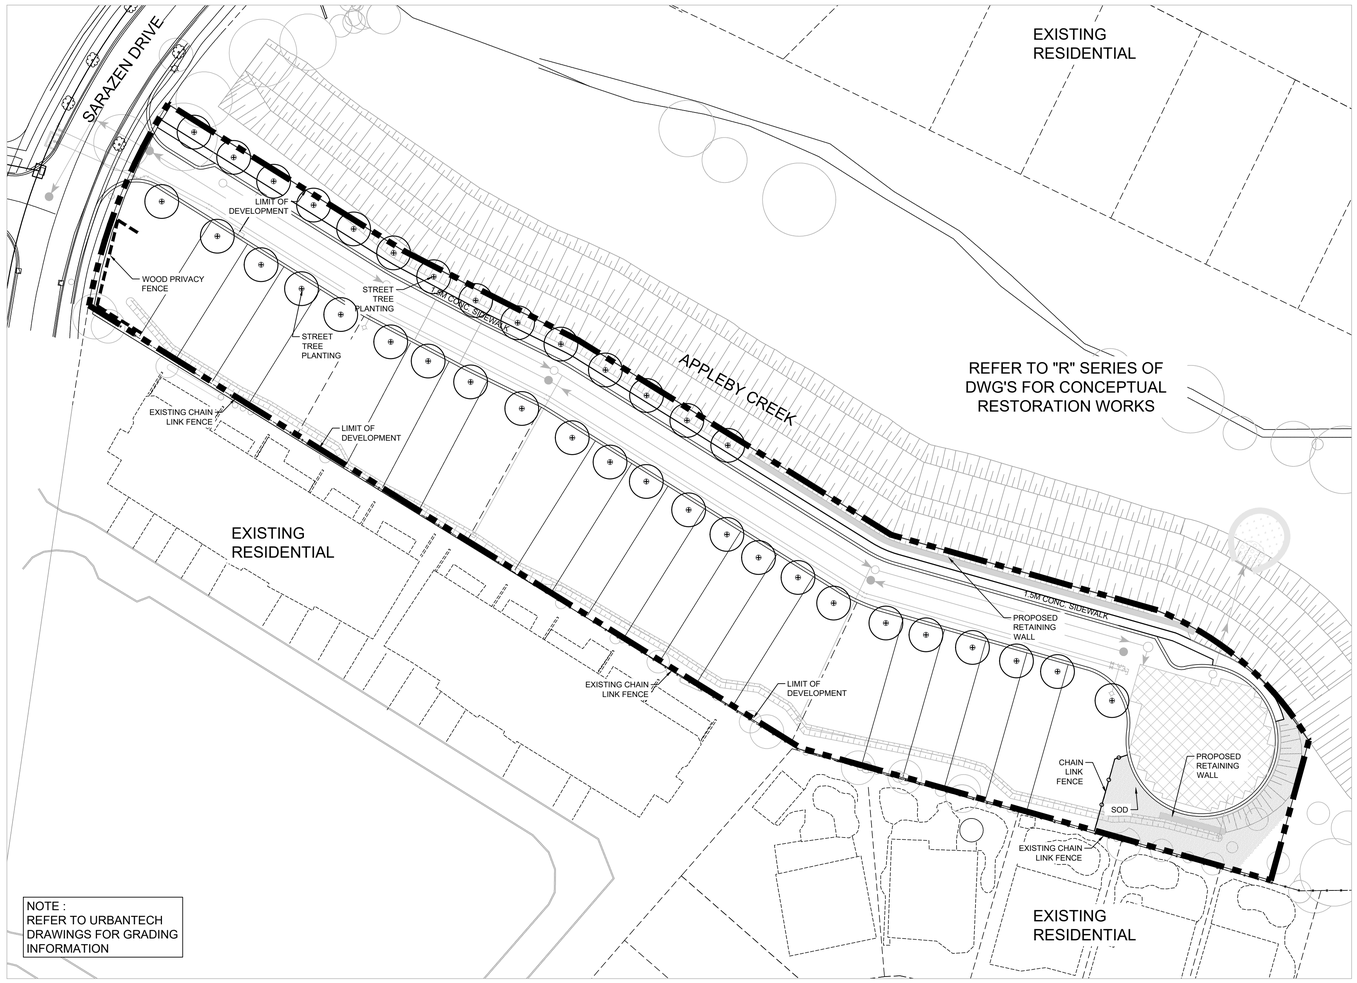


NOTE :
REFER TO URBANTECH DRAWINGS FOR GRADING INFORMATION

PLAN - VIEW A

CONTRACTOR SHALL CHECK ALL DIMENSIONS ON THE WORK AND REPORT ANY DISCREPANCY TO THE LANDSCAPE ARCHITECT BEFORE PROCEEDING. ALL DRAWINGS AND SPECIFICATIONS ARE THE PROPERTY OF THE LANDSCAPE ARCHITECT AND MUST BE RETURNED AT THE COMPLETION OF THE WORK. THIS DRAWING IS NOT TO BE USED FOR CONSTRUCTION UNTIL SIGNED BY THE LANDSCAPE ARCHITECT.

KEY MAP

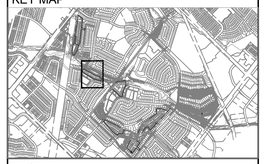

LEGEND

LIMIT OF DEVELOPMENT

1.5m HT. CHAIN LINK FENCE

1.8m HT. WOOD PRIVACY FENCE

PLANTING

STREET TREE

DECIDUOUS TREE

CONIFEROUS TREE

MULTISTEM TREE

SHRUBS

EXISTING TREE (REFER TO TIPP. BY TERRASTORY)

SOD

NOTE :
REFER TO SHEET L6 FOR MASTER PLANT LIST

REVISIONS

No.	Description	Date
1	ISSUED FOR SUBMISSION	JAN, 2026

CITY APPROVAL STAMP

ASSOCIATION OF LANDSCAPE ARCHITECTS ONTARIO SILVANO TARDELLA MEMBER

N

NAK design strategies

213 STERLING ROAD, SUITE 211, TORONTO, ON M6R 2B2 CANADA
T 416.340.8700 F 416.340.7100 NAKDESIGNSTRATEGIES.COM

PROJECT
MILLCROFT GREENS
PHASE 2
Burlington, Ontario

OWNER
Millcroft Greens Corporation

TITLE
CONCEPTUAL
LANDSCAPE PLAN
AREA K

DATE: AUG 2025
SCALE: 1:500
DRAWN: KG
CHECKED: JG
JOB NO.: 25-198

SHEET
L6