
SKETCH ILLUSTRATING BUILDING ELEVATIONS
FOR PART OF
LAKESHORE ROAD, BRANT STREET, JOHN STREET, ELIZABETH STREET & PEARL STREET
IN THE
CITY OF BURLINGTON

SCALE 1:500 METRIC

10 5 0 10 20 30 metres

S.D. McLAREN, O.L.S. – 2021

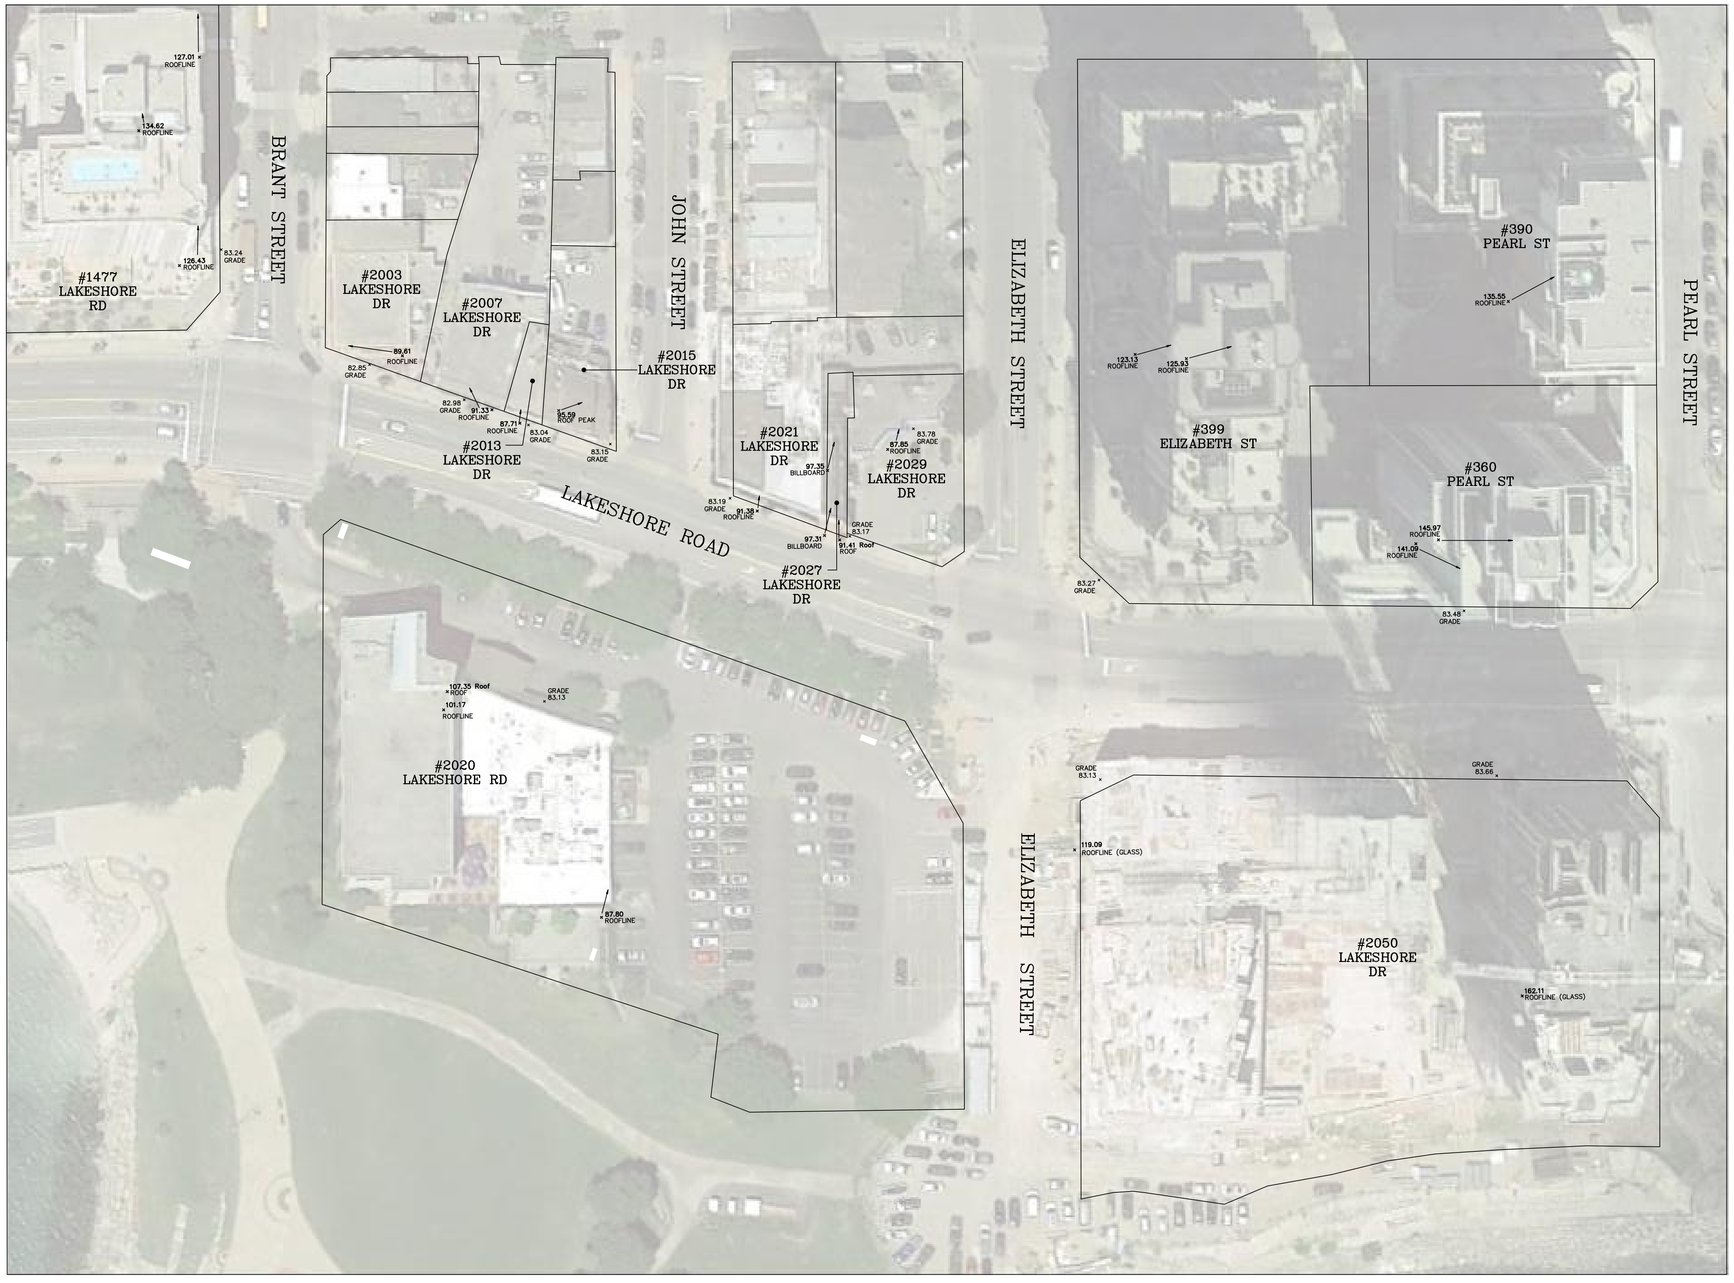

BENCHMARK:
MONUMENT 198

Plate on pump house located just west of Rambo Creek, being 0.32 km east of Brant Street on Lakeshore Road. Plate is fixed to the south face of brick building, being 0.15m east of the southwest corner and 0.30m above existing concrete sidewalk.

ELEVATION: 78.036 metres

BOUNDARY NOTE:
BOUNDARIES ARE APPROXIMATE AND DERIVED FROM THE CITY OF BURLINGTON GIS.

No.	DESCRIPTION	DATE	BY
1	INCLUDE GRADE	OCT 04/21	JM
	ORIGINAL DRAWING	JUL 15/21	TC

REVISIONS

© S.D. McLAREN, O.L.S. – 2021. NO PERSON MAY COPY REPRODUCE, DISTRIBUTE OR ALTER THIS PLAN IN WHOLE OR IN PART WITHOUT THE WRITTEN PERMISSION OF S.D. McLAREN, O.L.S.

A.T. McLaren Limited
LEGAL AND ENGINEERING SURVEYS
69 JOHN STREET SOUTH, SUITE 230
HAMILTON, ONTARIO, L8N 2B9
PHONE (905) 527-8559 FAX (905) 527-0032

Drawn	Checked	Crew Chief	Scale	Dwg.No.
TC	RAM	JS	1:500	34942-S

JULY 15, 2021
DATE