
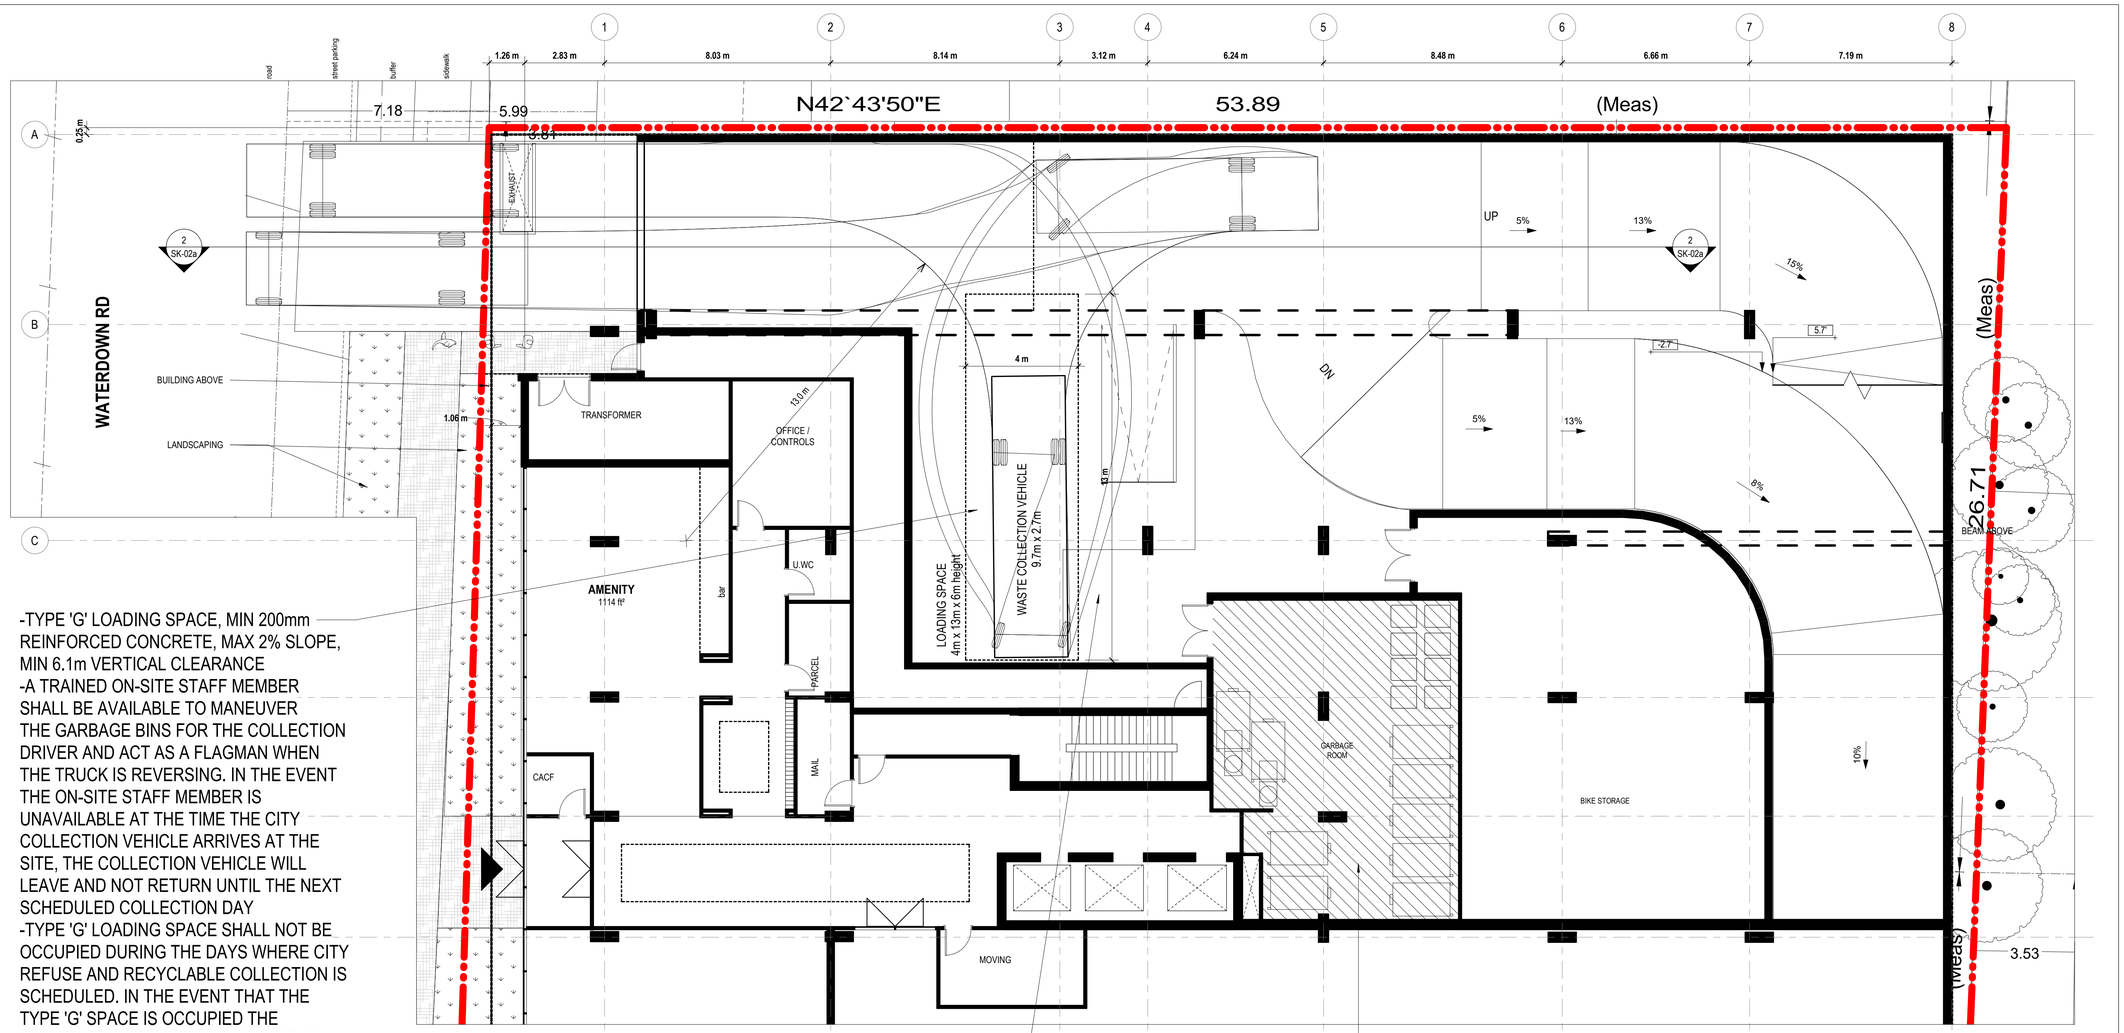


-TYPE 'G' LOADING SPACE, MIN 200mm REINFORCED CONCRETE, MAX 2% SLOPE, MIN 6.1m VERTICAL CLEARANCE
-A TRAINED ON-SITE STAFF MEMBER SHALL BE AVAILABLE TO MANEUVER THE GARBAGE BINS FOR THE COLLECTION DRIVER AND ACT AS A FLAGMAN WHEN THE TRUCK IS REVERSING. IN THE EVENT THE ON-SITE STAFF MEMBER IS UNAVAILABLE AT THE TIME THE CITY COLLECTION VEHICLE ARRIVES AT THE SITE, THE COLLECTION VEHICLE WILL LEAVE AND NOT RETURN UNTIL THE NEXT SCHEDULED COLLECTION DAY
-TYPE 'G' LOADING SPACE SHALL NOT BE OCCUPIED DURING THE DAYS WHERE CITY REFUSE AND RECYCLABLE COLLECTION IS SCHEDULED. IN THE EVENT THAT THE TYPE 'G' SPACE IS OCCUPIED THE COLLECTION VEHICLE WILL LEAVE THE SITE AND NOT RETURN UNTIL THE NEXT SCHEDULED COLLECTION DAY
-ENTIRE SLAB STRUCTURE WHERE COLLECTION VEHICLE IS REQUIRED TO DRIVE ONTO TO BE DESIGNED TO COMPLY WITH OBC AND CITY OF TORONTO BULK LIFT VEHICLE TO SUPPORT FULLY LOADED COLLECTION VEHICLE

- CONCRETE STAGING PAD, MIN. 10sqm. MIN 200mm REINFORCED CONCRETE, MAX 2% SLOPE, MIN 6.1 CLEAR
- A TRAINED ON-SITE STAFF MEMBER MUST TRANSFER THE REFUSE FROM THE STAGING AREA TO THE COLLECTION VEHICLE AND BE PRESENT DURING COLLECTION FOR JOCKEYING OF BINS AND ENSURING SAFE BACK-UP MANEUVERS

NOTE: BINS TO BE FILLED AND STORED IN DESIGNATED WASTE/RECYCLING ROOMS AND BROUGHT TO LOADING / STAGING AREA ONLY ON DAY OF COLLECTION

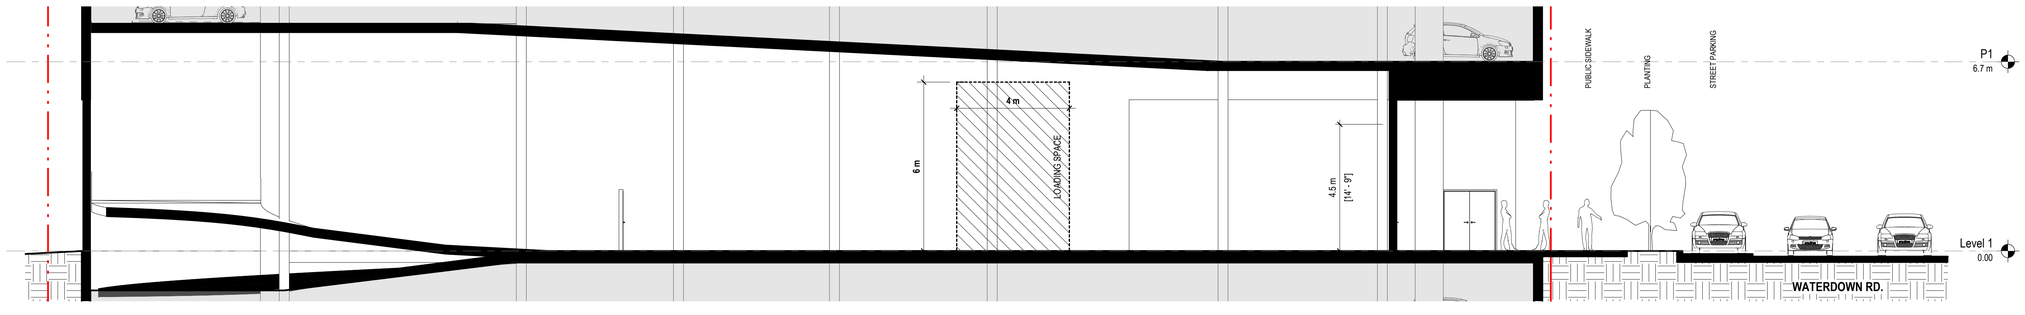

zedd
ARCHITECTURE
ARCHITECTURE | DESIGN | PLANNING
zedd architecture inc Z-627 maitland street london ontario
N5Y 2V7 519 518 9333 www.zeddarchitecture.com

INFINITY DEVELOPMENT GROUP

ISSUE NO.	DATE	DESCRIPTION

NO.	DATE	DESCRIPTION
REVISION		

THIS DRAWING, THE COPYRIGHT AND OWNERSHIP OF THE DESIGN AND ALL INSTRUMENTS OF SERVICE PREPARED BY ZEDD ARCHITECTURE INC ARE THE EXCLUSIVE PROPERTY OF ZEDD ARCHITECTURE AND MAY NOT BE USED FOR ANY OTHER PROJECT, OR SOLD, OR OFFERED FOR SALE (OR AS PART OF A SALE OF PROPERTY) UNLESS ZEDD ARCHITECTURE HAS GIVEN WRITTEN CONSENT.

NOTE: THIS DRAWING IS TO BE READ IN CONJUNCTION WITH CONSULTANT DRAWINGS AND DOCUMENTATIONS WHICH ARE APPLICABLE TO THE LISTED PROJECT.

THE CONTRACTOR SHALL THOROUGHLY CHECK AND VERIFY ALL LEVELS - DATUMS - DIMENSIONS PRIOR TO COMMENCEMENT OF CONSTRUCTION. ANY DISCREPANCY AND/OR OMISSION SHALL BE REPORTED TO THE ARCHITECT PRIOR TO CONSTRUCTION. WRITTEN DOCUMENTATION / SPECIFICATIONS SHALL TAKE PRECEDENT OVER ARCHITECTURAL DRAWINGS.

PROJECT NAME

ZONING PACKAGE
1029-1033 Waterdown Rd.
Burlington, ON

DRAWING TITLE

Waste Management Plan

DRAWING INFO.

Project Number	20-026
Date	2021-08-24
Scale	1 : 100
Drawn by	STF
Checked by	DY

SHEET NO.

SK-02a