

Slope Profile Section
2105 Headon Road
Burlington, Ontario
Slope Profile A-A

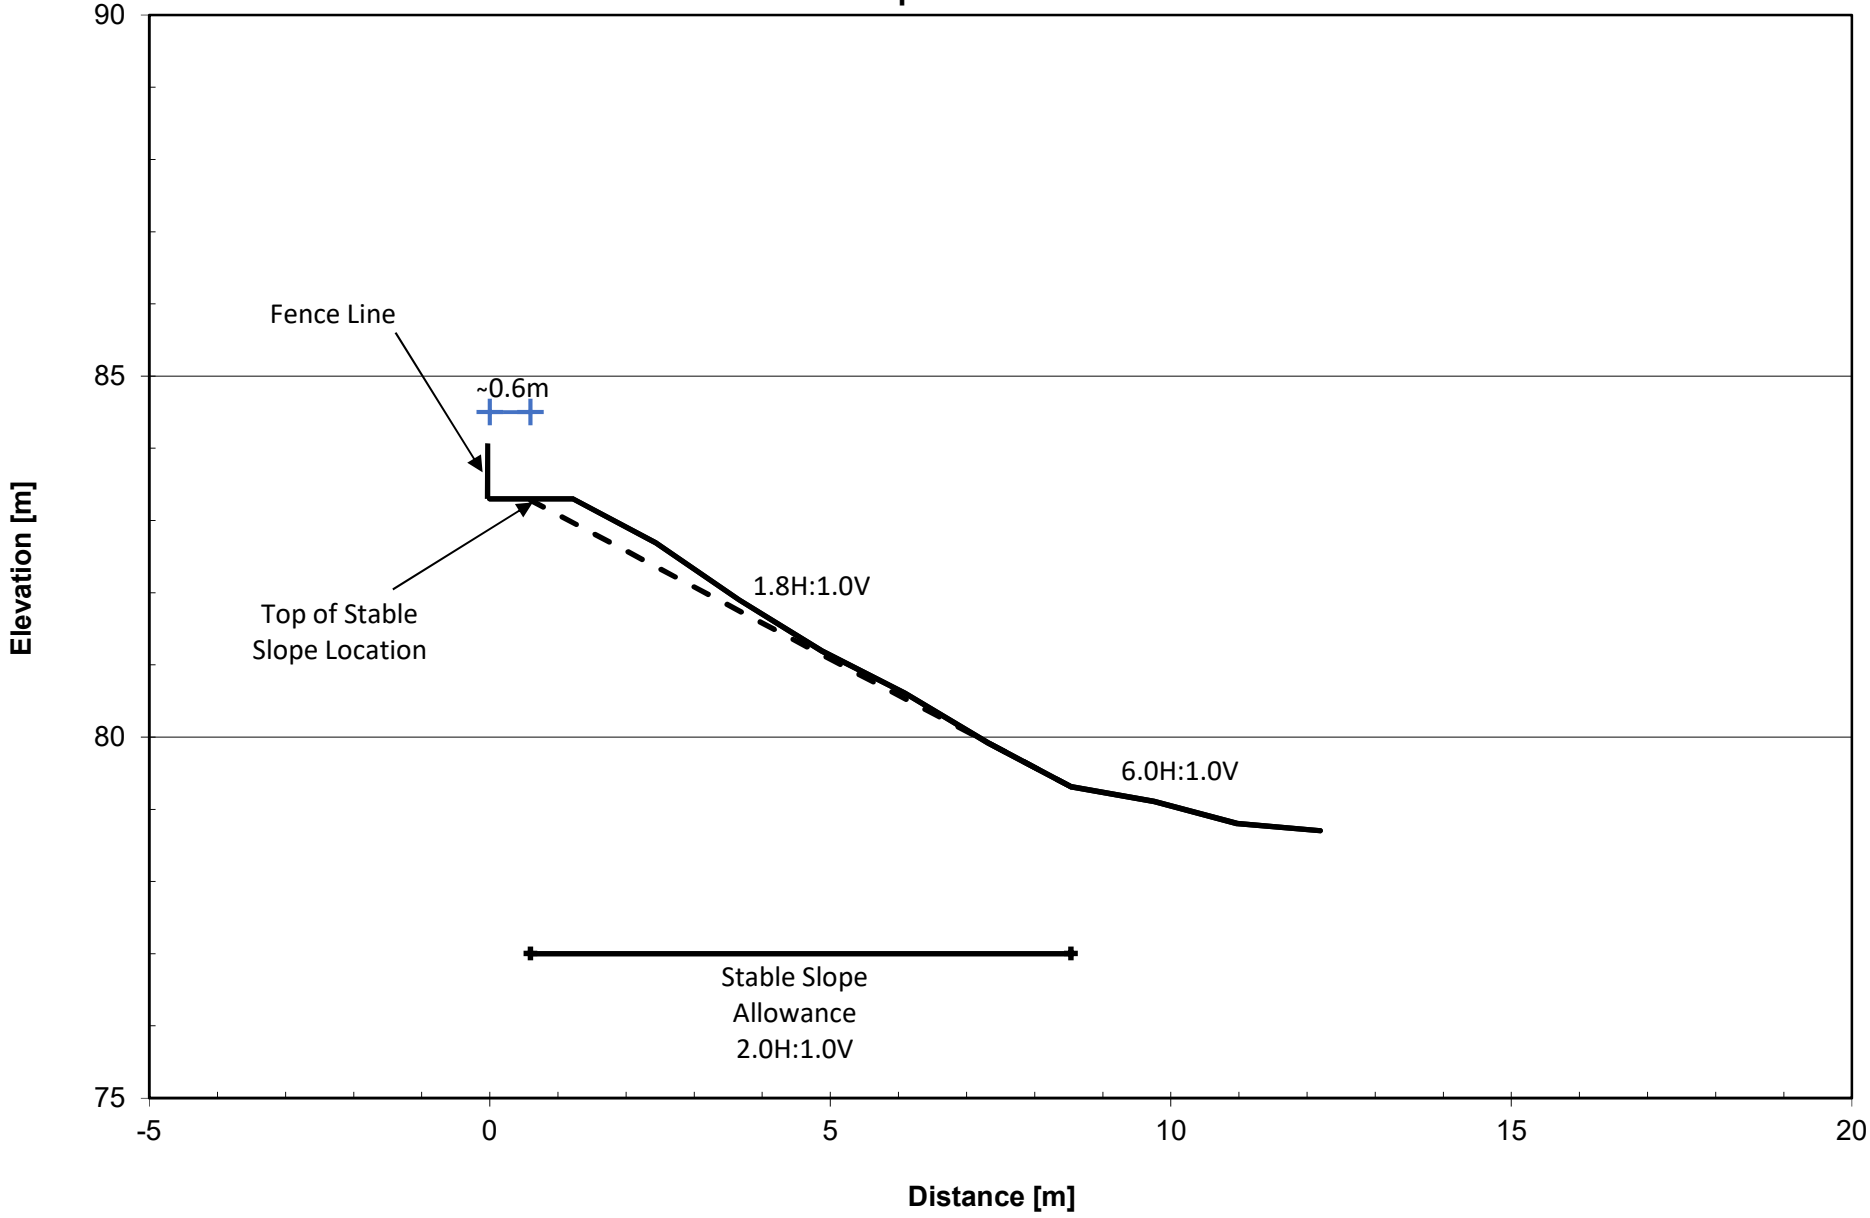

Project No.: SM 301961-G

DRAWING No. 2

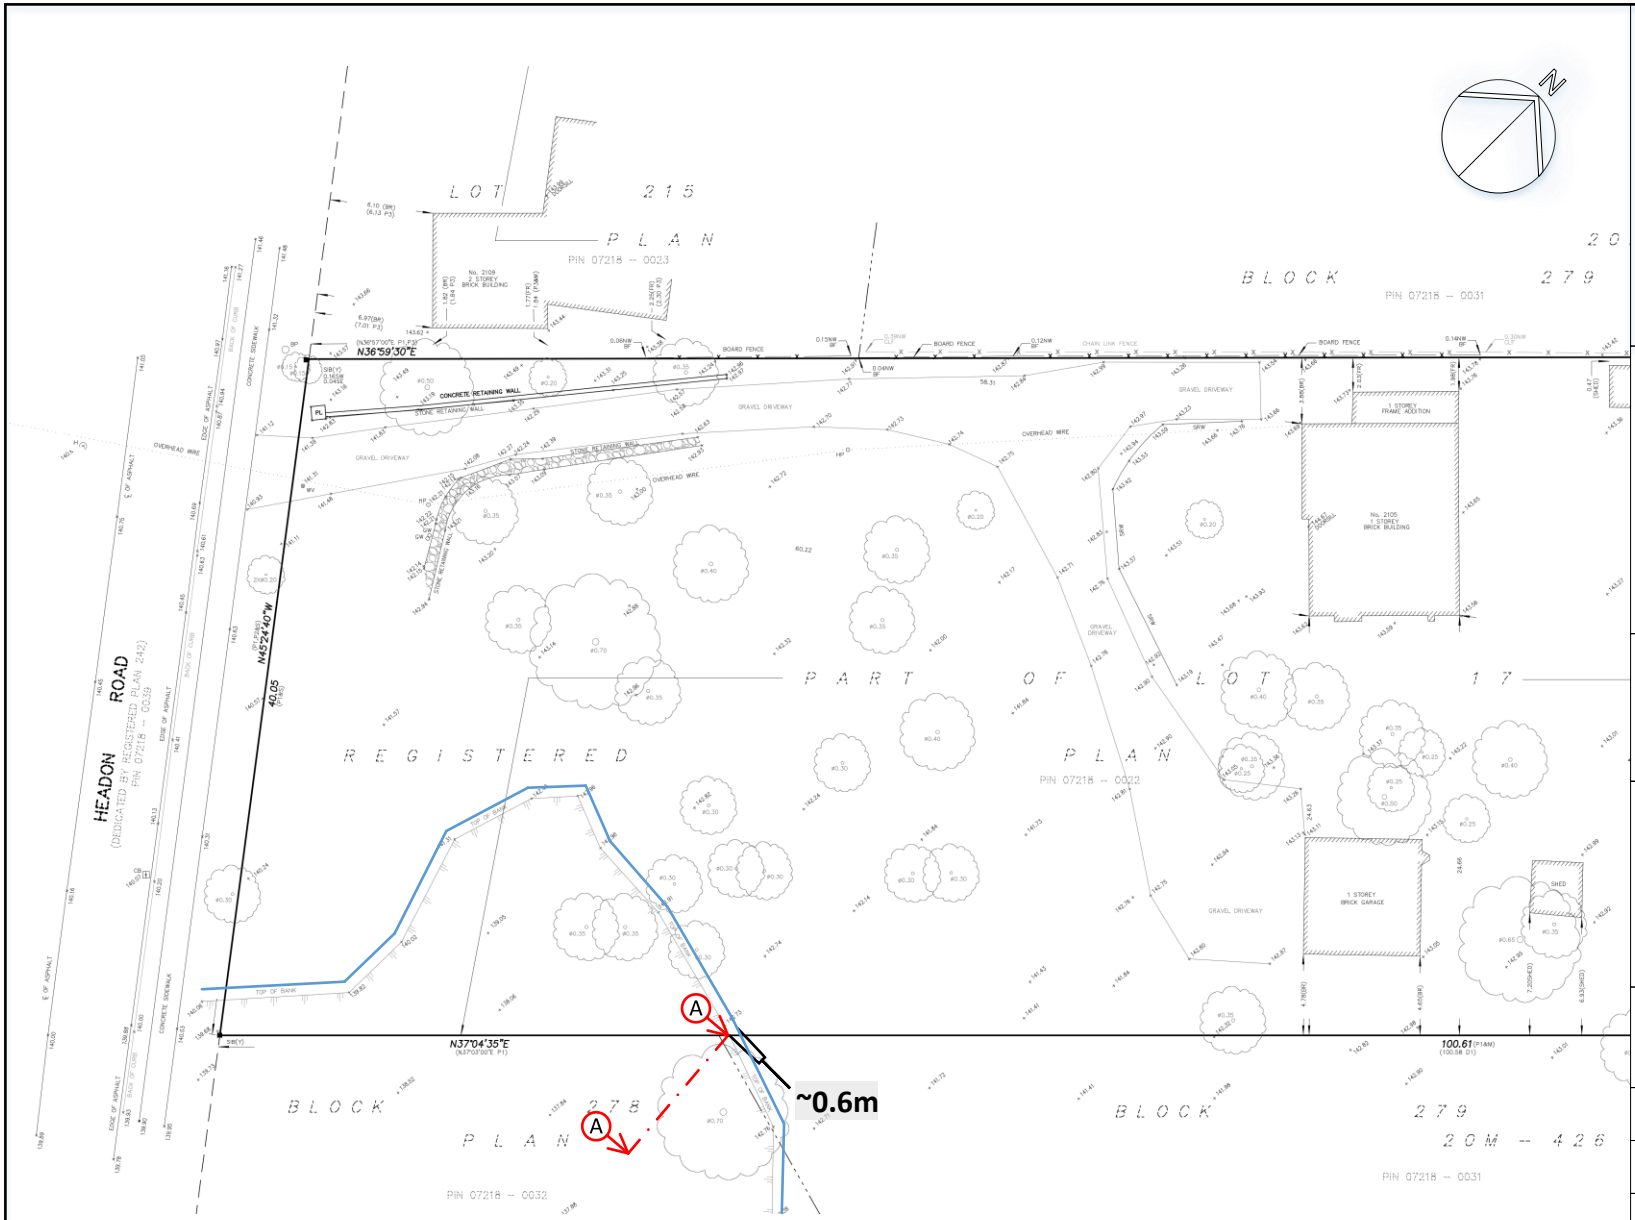

LEGEND

Slope Profile Location

Long Term Top of Stable Slope Location

NOTES

1. This drawing should be read in conjunction with Soil-Mat Engineers & Consultants Ltd. Report No. SM 301961-G.
2. Slope profile and Top of Stable Slope locations are approximate.
3. Base drawing by MMP Ltd. (Project No: 20-152, Dated September 22, 2020)

SOIL-MAT

ENGINEERS & CONSULTANTS LTD.

Geotechnical Investigation
2105 Headon Road
Burlington, Ontario

Slope Profile and Borehole Location Plan

Project No. SM 301961-G

Date: October, 2024

Drawn: IC | Checked: KR

SM 301961-G Slope Profile Location Plan

Drawing No. 1