
PLANTING AREAS	SOIL VOLUMES
A	35m3
B	186m3
C	106m3
D	13m3
E	13m3
F	25m3
G	25m3
H	25m3
I	25m3
J	25m3
K	40m3
L	104m3
M	60m3
N	325m3
O	65m3
P	50m3
W	25m3
X	35m3

SOIL DEPTH: 1000mm

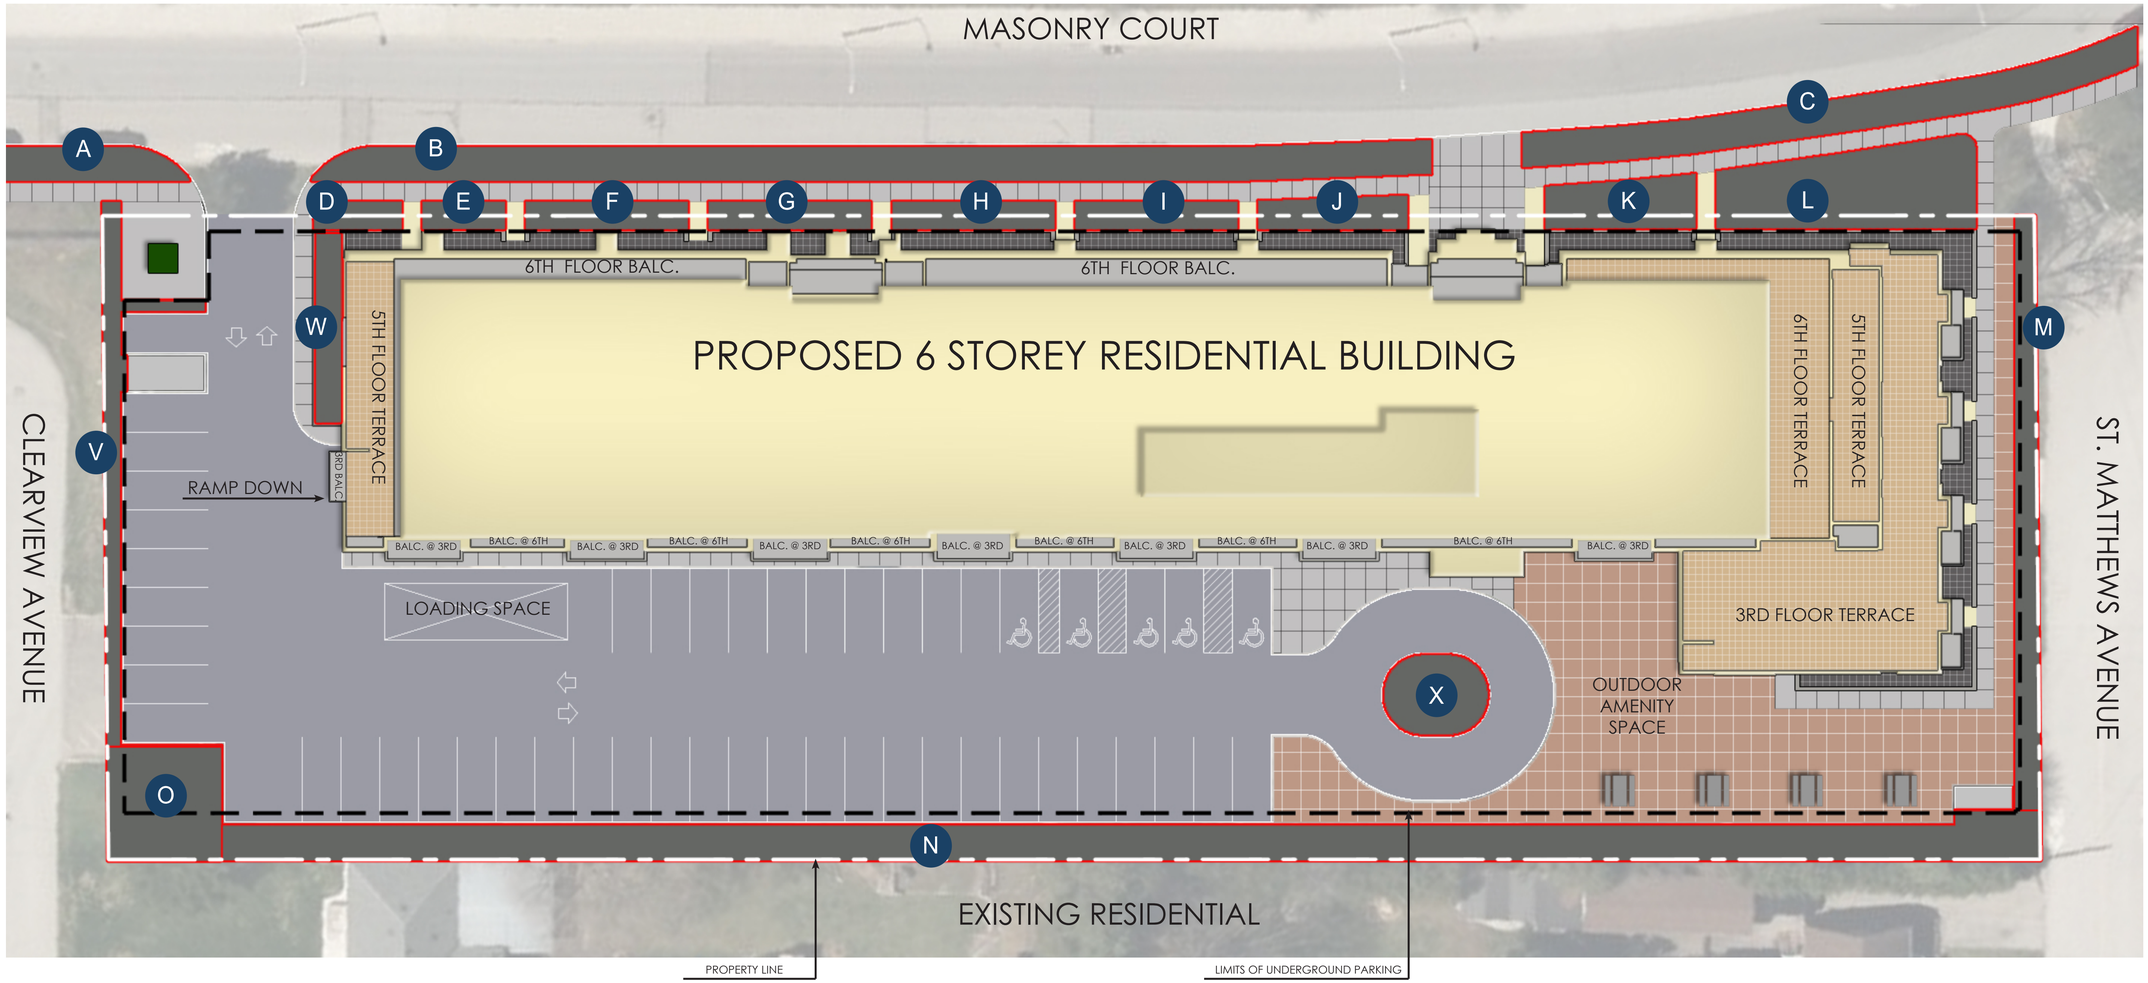

DATE : MAY 24, 2019
SCALE : 1:250

SUBJECT TO CHANGE DURING DESIGN DEVELOPMENT AND CONSTRUCTION

1085 CLEARVIEW AVENUE | SOIL VOLUME PLAN

MHBC
PLANNING
URBAN DESIGN
& LANDSCAPE
ARCHITECTURE