


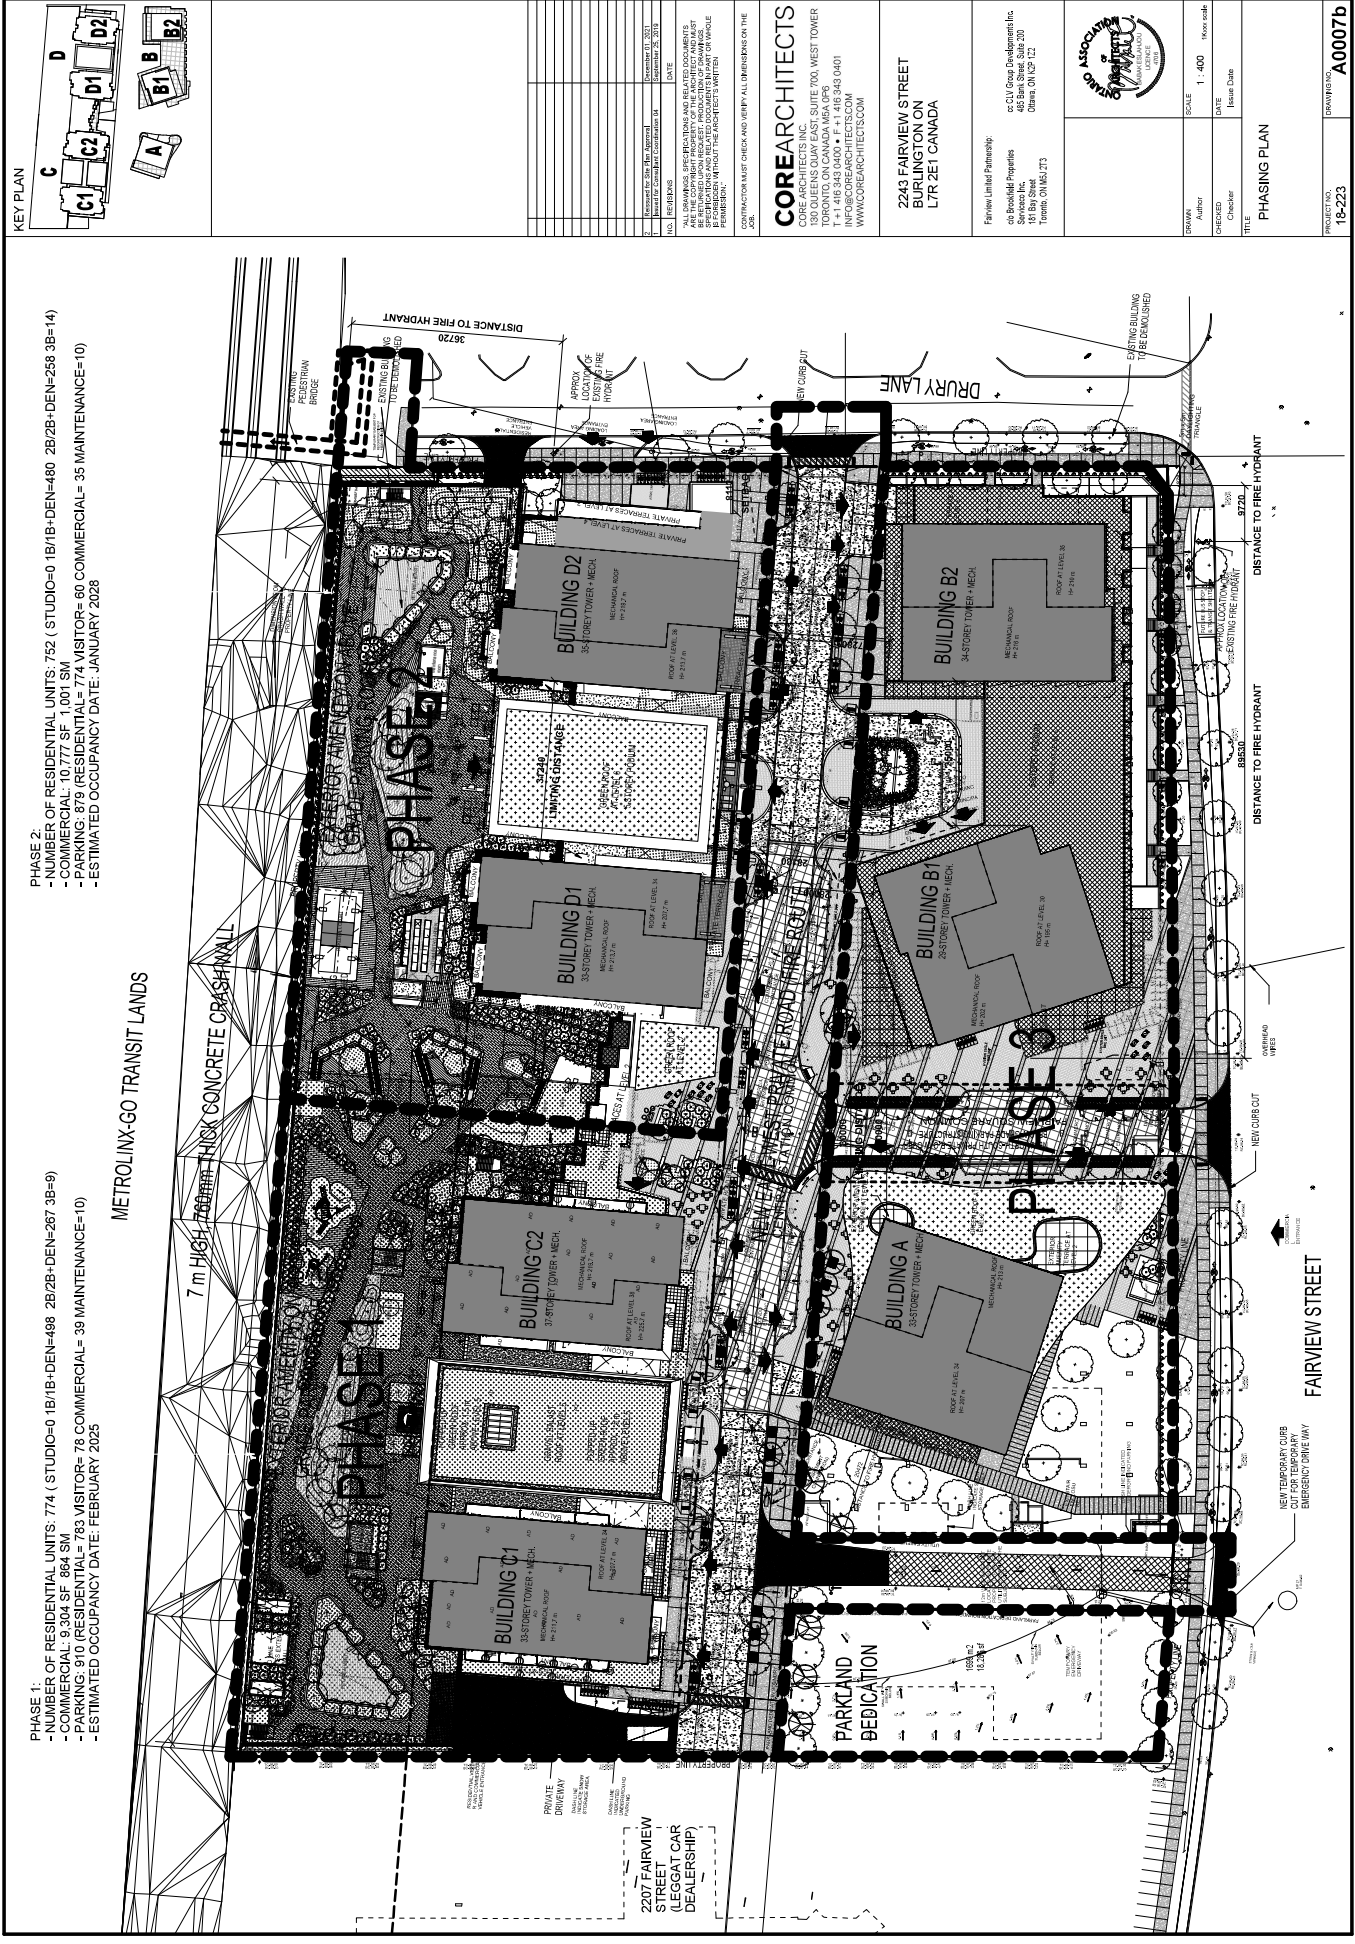

PHASE 1:
- NUMBER OF RESIDENTIAL UNITS: 774 (STUDIO=0 1B/1B+DEN=488 2B/2B+DEN=267 3B=9)
- COMMERCIAL: 9 304 SF 864 SM
- ESTIMATED OCCUPANCY DATE: FEBRUARY 2025


PHASE 2:
- NUMBER OF RESIDENTIAL UNITS: 752 (STUDIO=0 1B/1B+DEN=480 2B/2B+DEN=258 3B=14)
- COMMERCIAL: 10 777 SF 1 001 SM
- PARKING: 879 (RESIDENTIAL= 774 VISITOR= 60 COMMERCIAL= 35 MAINTENANCE=10)
- ESTIMATED OCCUPANCY DATE: JANUARY 2028

METROLINX-GO TRANSIT LANDS

7 m HIGH 750mm THICK CONCRETE CRASHWALL

2207 FAIRVIEW STREET (LEGAT CAR DEALERSHIP)

KEY PLAN

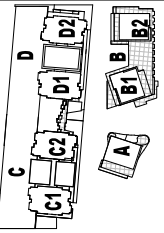

NO.	REVISION	DATE
COREARCHITECTS
CORE ARCHITECTS INC.
WWW.COREARCHITECTS.COM

2243 FAIRVIEW STREET
BURLINGTON
L7R 2E1 CANADA

Fairview Limited Partnership
c/o Brookfield Properties



SCALE
1 : 400
DATE
Issue Date

PHASING PLAN

PROJECT NO.
18-223
DRAWING NO.
A0007b