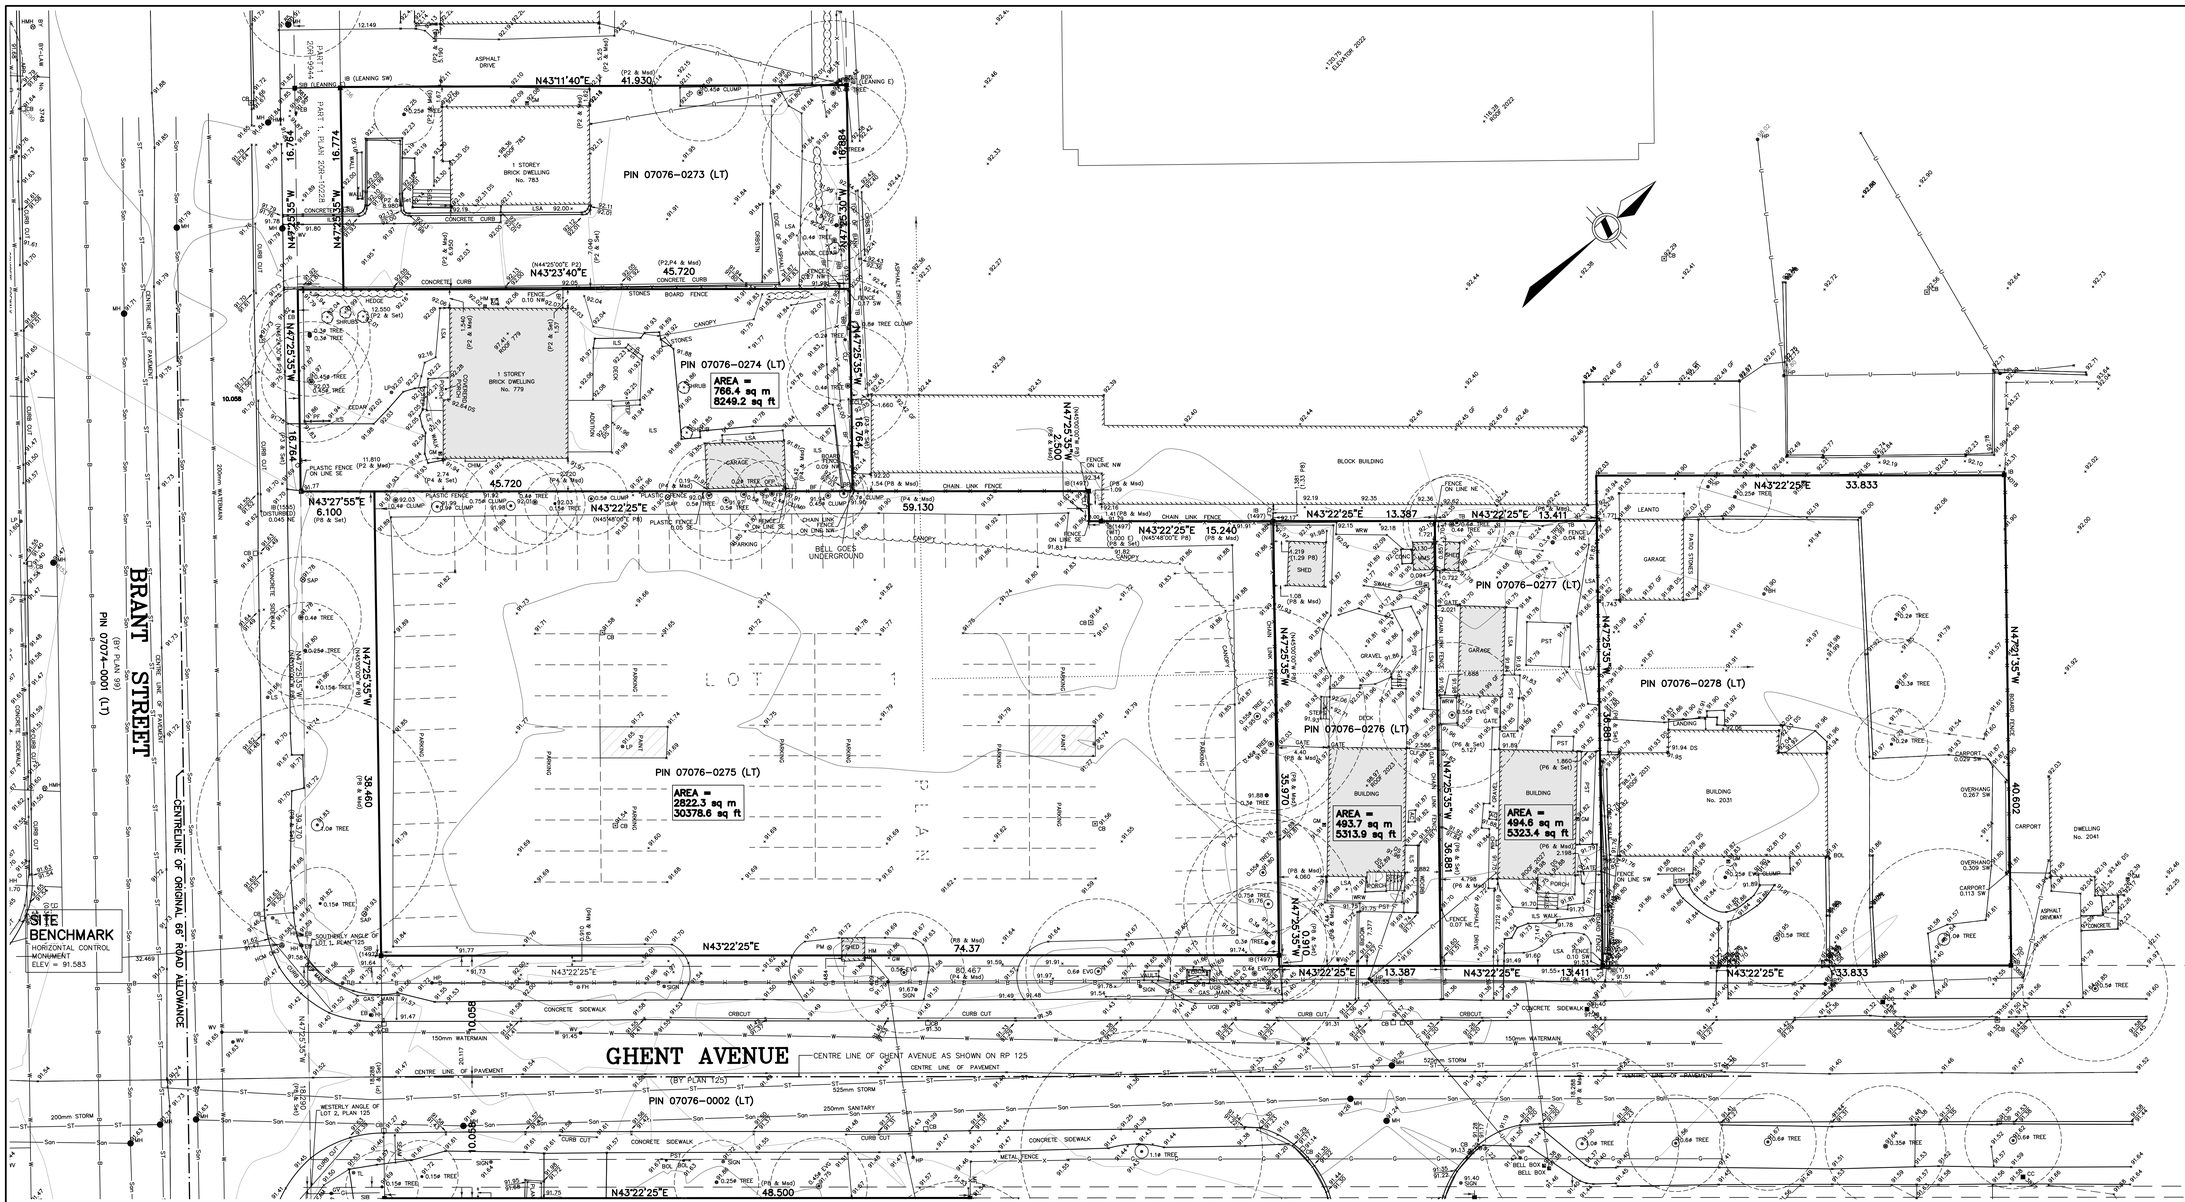
PIN 07076-0273 (LT)
PIN 07076-0274 (LT)
PIN 07076-0275 (LT)
PIN 07076-0276 (LT)
PIN 07076-0277 (LT)
PIN 07076-0278 (LT)
PIN 07076-0002 (LT)
PIN 07074-0001 (LT)
AREA = 766.4 sq m 8249.2 sq ft
AREA = 2822.3 sq m 30378.6 sq ft
AREA = 493.7 sq m 5313.9 sq ft
AREA = 494.6 sq m 5323.4 sq ft
BRANT STREET
GHENT AVENUE
CENTRELINE OF ORIGINAL 66' ROAD ALLOWANCE
CENTRE LINE OF GHENT AVENUE AS SHOWN ON RP 125
SITE BENCHMARK
HORIZONTAL CONTROL MONUMENT
ELEV = 91.583
1 STOREY BRICK DWELLING No. 783
1 STOREY BRICK DWELLING No. 779
BUILDING No. 2031
DWELLING No. 2041
BLOCK BUILDING
LEANTO
GARAGE
SHED
PST
CARPORT
N43°11'40"E 41.930
N43°22'25"E 45.720
N43°22'25"E 59.130
N43°22'25"E 74.37
N43°22'25"E 48.500
N43°22'25"E 33.833
N43°22'25"E 13.387
N43°22'25"E 15.240
N43°22'25"E 13.411
N47°25'35"W 16.774
N47°25'35"W 16.764
N47°25'35"W 16.884
N47°25'35"W 35.970
N47°25'35"W 36.881
N47°25'35"W 40.602
N47°25'35"W 2.500
N47°25'35"W 0.910
N43°27'55"E 6.100
10.058
10.098
32.469
CENTRE LINE OF PAVEMENT
CENTRE LINE OF ORIGINAL ROAD ALLOWANCE
(BY PLAN 125)
(P2 & Mea)
(P2,P4 & Mea)
(P4 & Mea)
(P8 & Mea)
(P6 & Mea)
(P2 & Set)
(P8 & Set)
(N44°25'00"E P2)
(N45°48'00"E P8)
(N43°48'00"W P8)
(N47°48'00"W P8)
(N47°25'35"W P8)
