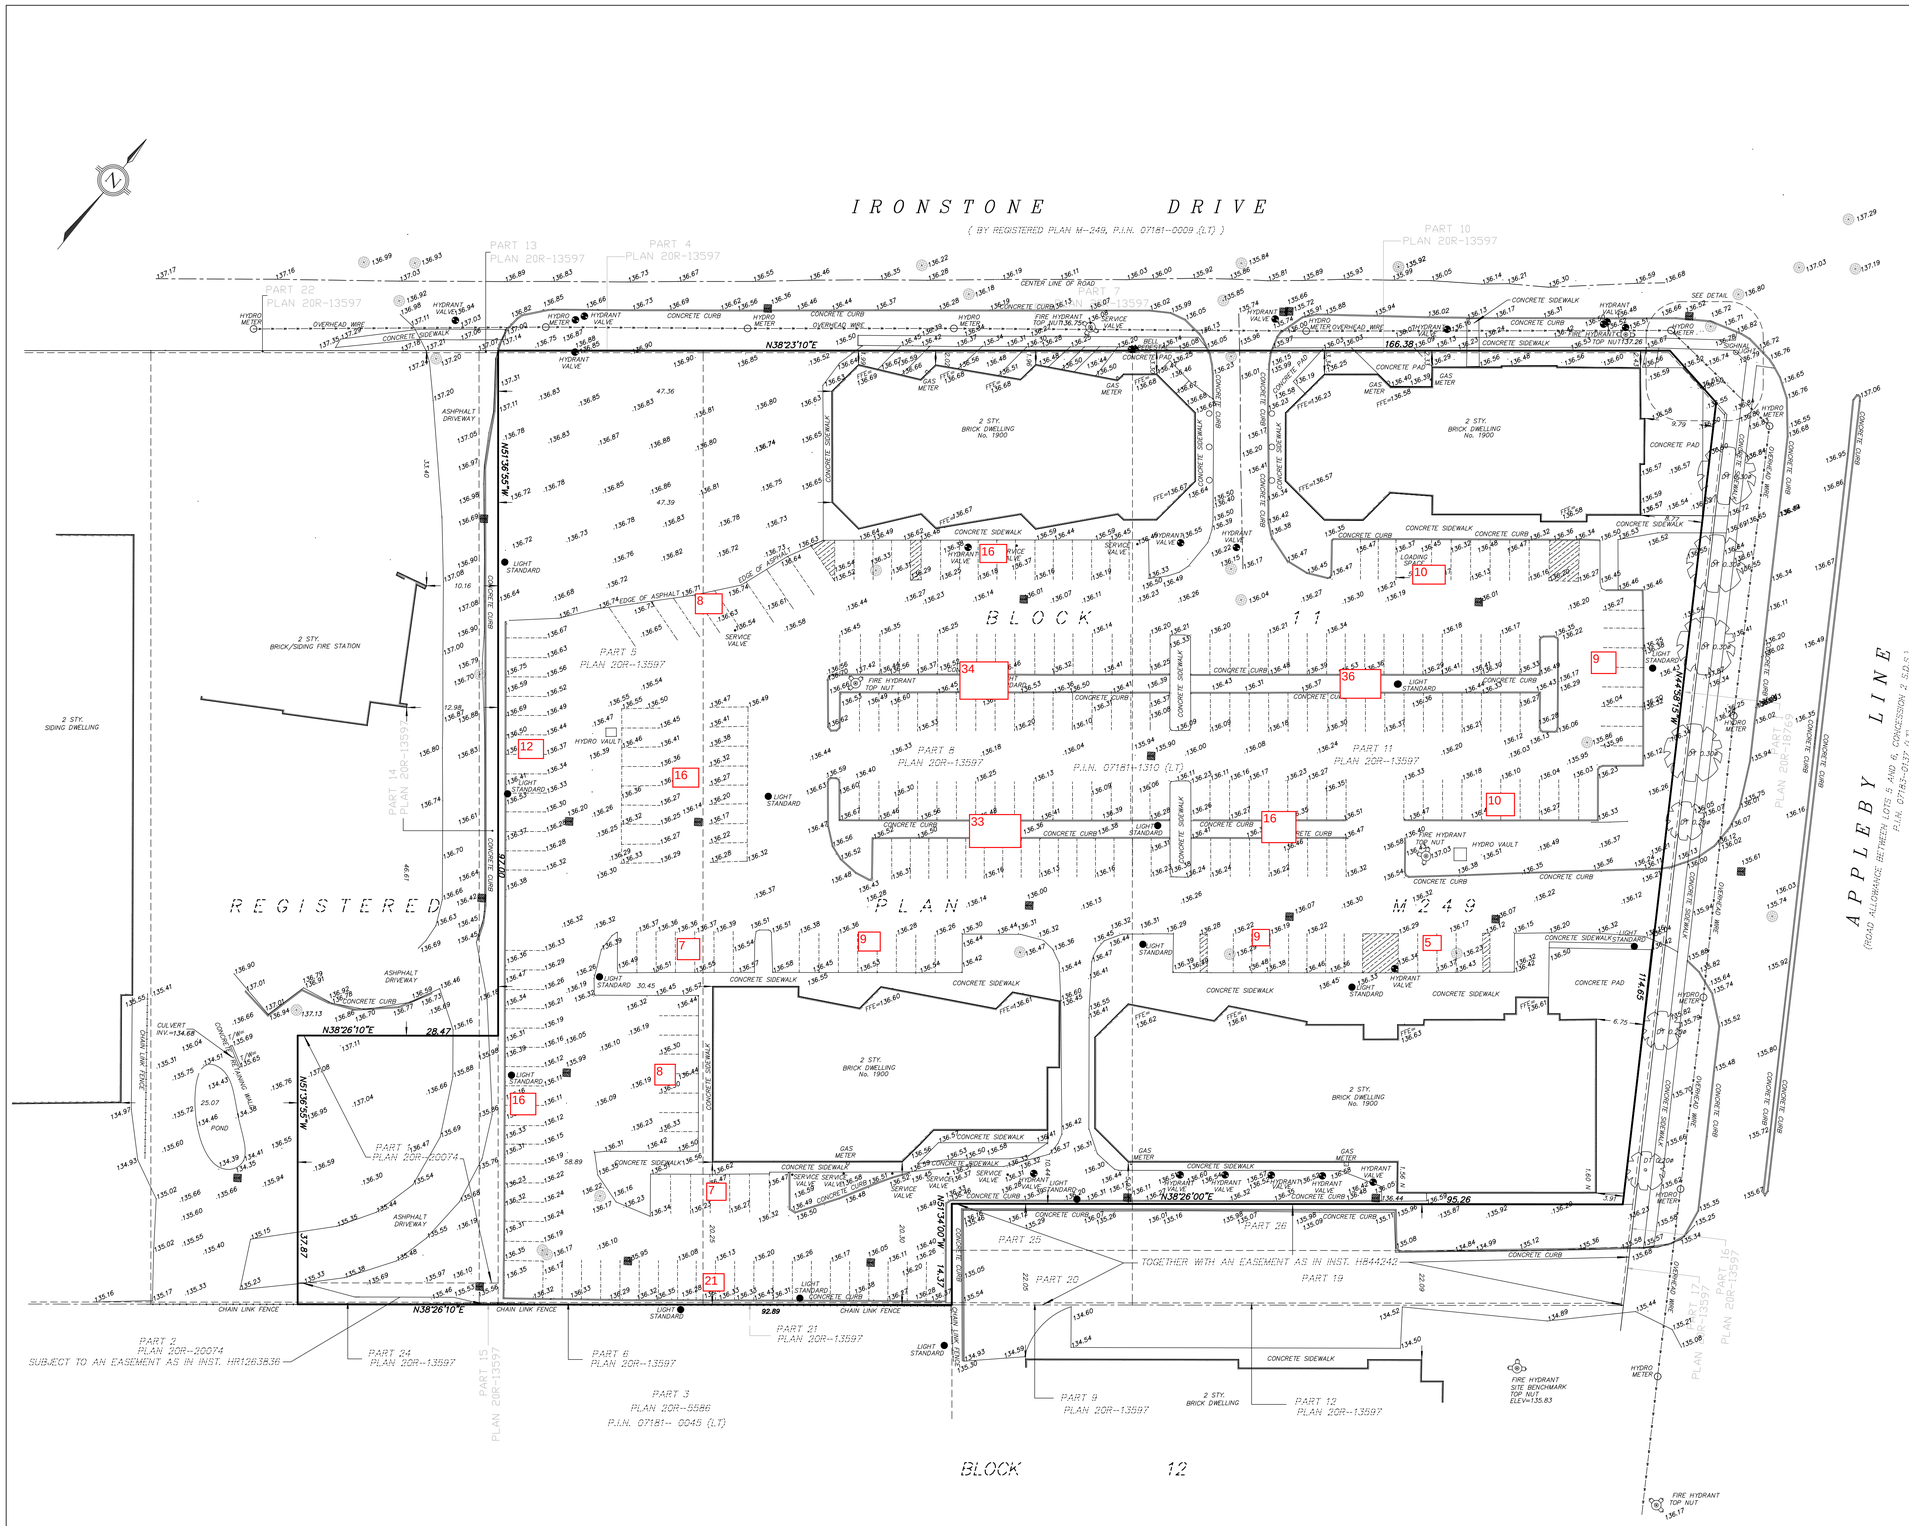

KEY MAP

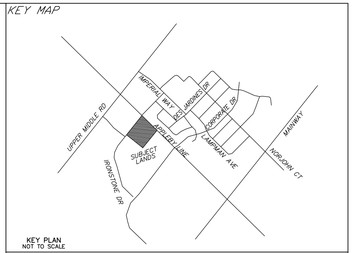

KEY PLAN
NOT TO SCALE

ADDRESS: *1900 APPLEBY LANE*

SITE PLAN OF

PART OF BLOCK 19 & 11 REGISTERED PLAN M-249

IN THE

CITY OF BURLINGTON

(REGION MUNICIPALITY OF HALTON)

SCALE: 1:400

0 2 4 6 8 10 20 40 Metres

MAJID FATHI
ONTARIO LAND SURVEYOR

© COPYRIGHT 2017

LEGEND

CB	DENOTES CATCH BASIN
DT	DENOTES DECIDUOUS TREE
CT	DENOTES CONIFEROUS TREE
DS	DENOTES DOWN SPOUT
IB	DENOTES IRON BAR
	DENOTES SERVICE VALVE
	DENOTES SUBJECT LANDS BOUNDARY
	DENOTES DEED LINE
	DENOTES LOT LINE
	DENOTES LIMIT OF STREET
	DENOTES FENCE LINE

METRIC

DISTANCES AND COORDINATES SHOWN ON THIS PLAN ARE IN METRES CONVERTED TO FEET BY DIVIDING BY 0.3048

BEARING NOTE

BEARINGS ARE ASTRONOMIC AND ARE REFERRED TO THE SOUTHERLY LIMIT OF IRONSTONE DRIVE AS SHOWN ON PLAN M249 HAVING A BEARING OF N38°23'10"E

BENCH MARK

ELEVATIONS ARE ASSUMED AND ARE REFERED TO TOP OF FIRE HYDRANT LOCATED IN SOUTH EAST CORNER OF LOT HAVING AN ELEVATION OF 135.83 Metres.

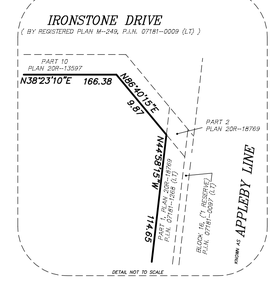

MARCH 31, 2017
DATE

MAJID FATHI, O.L.S., P.Eng.

NO	REVISION	DATE	APP

Barich Grenkie
ONTARIO LAND SURVEYOR
6075 TOMKEN RD. MISSISSAUGA, ONTARIO, CANADA L5M 2M2
Tel:(416) 444 1100
Fax:(416) 444-1200
E-mail:info@geomaple.ca
A DIVISION OF GEOMAPLE

DWN BY: FS-AH
CHK BY: MF
JOB No. 17-2157