DRAFT PLAN OF SUBDIVISION

STONEHAVEN DRIVE

SKETCH OF
PART OF LOT 4 CONCESSION 1 S.D.S.
(GEOGRAPHIC TOWNSHIP OF NELSON)
PART OF BLOCK 28, 29 AND 30 (0.30 RESERVE)
PART OF STONEHAVEN DRIVE REGISTERED PLAN 20M–857
CITY OF BURLINGTON
REGIONAL MUNICIPALITY OF HALTON

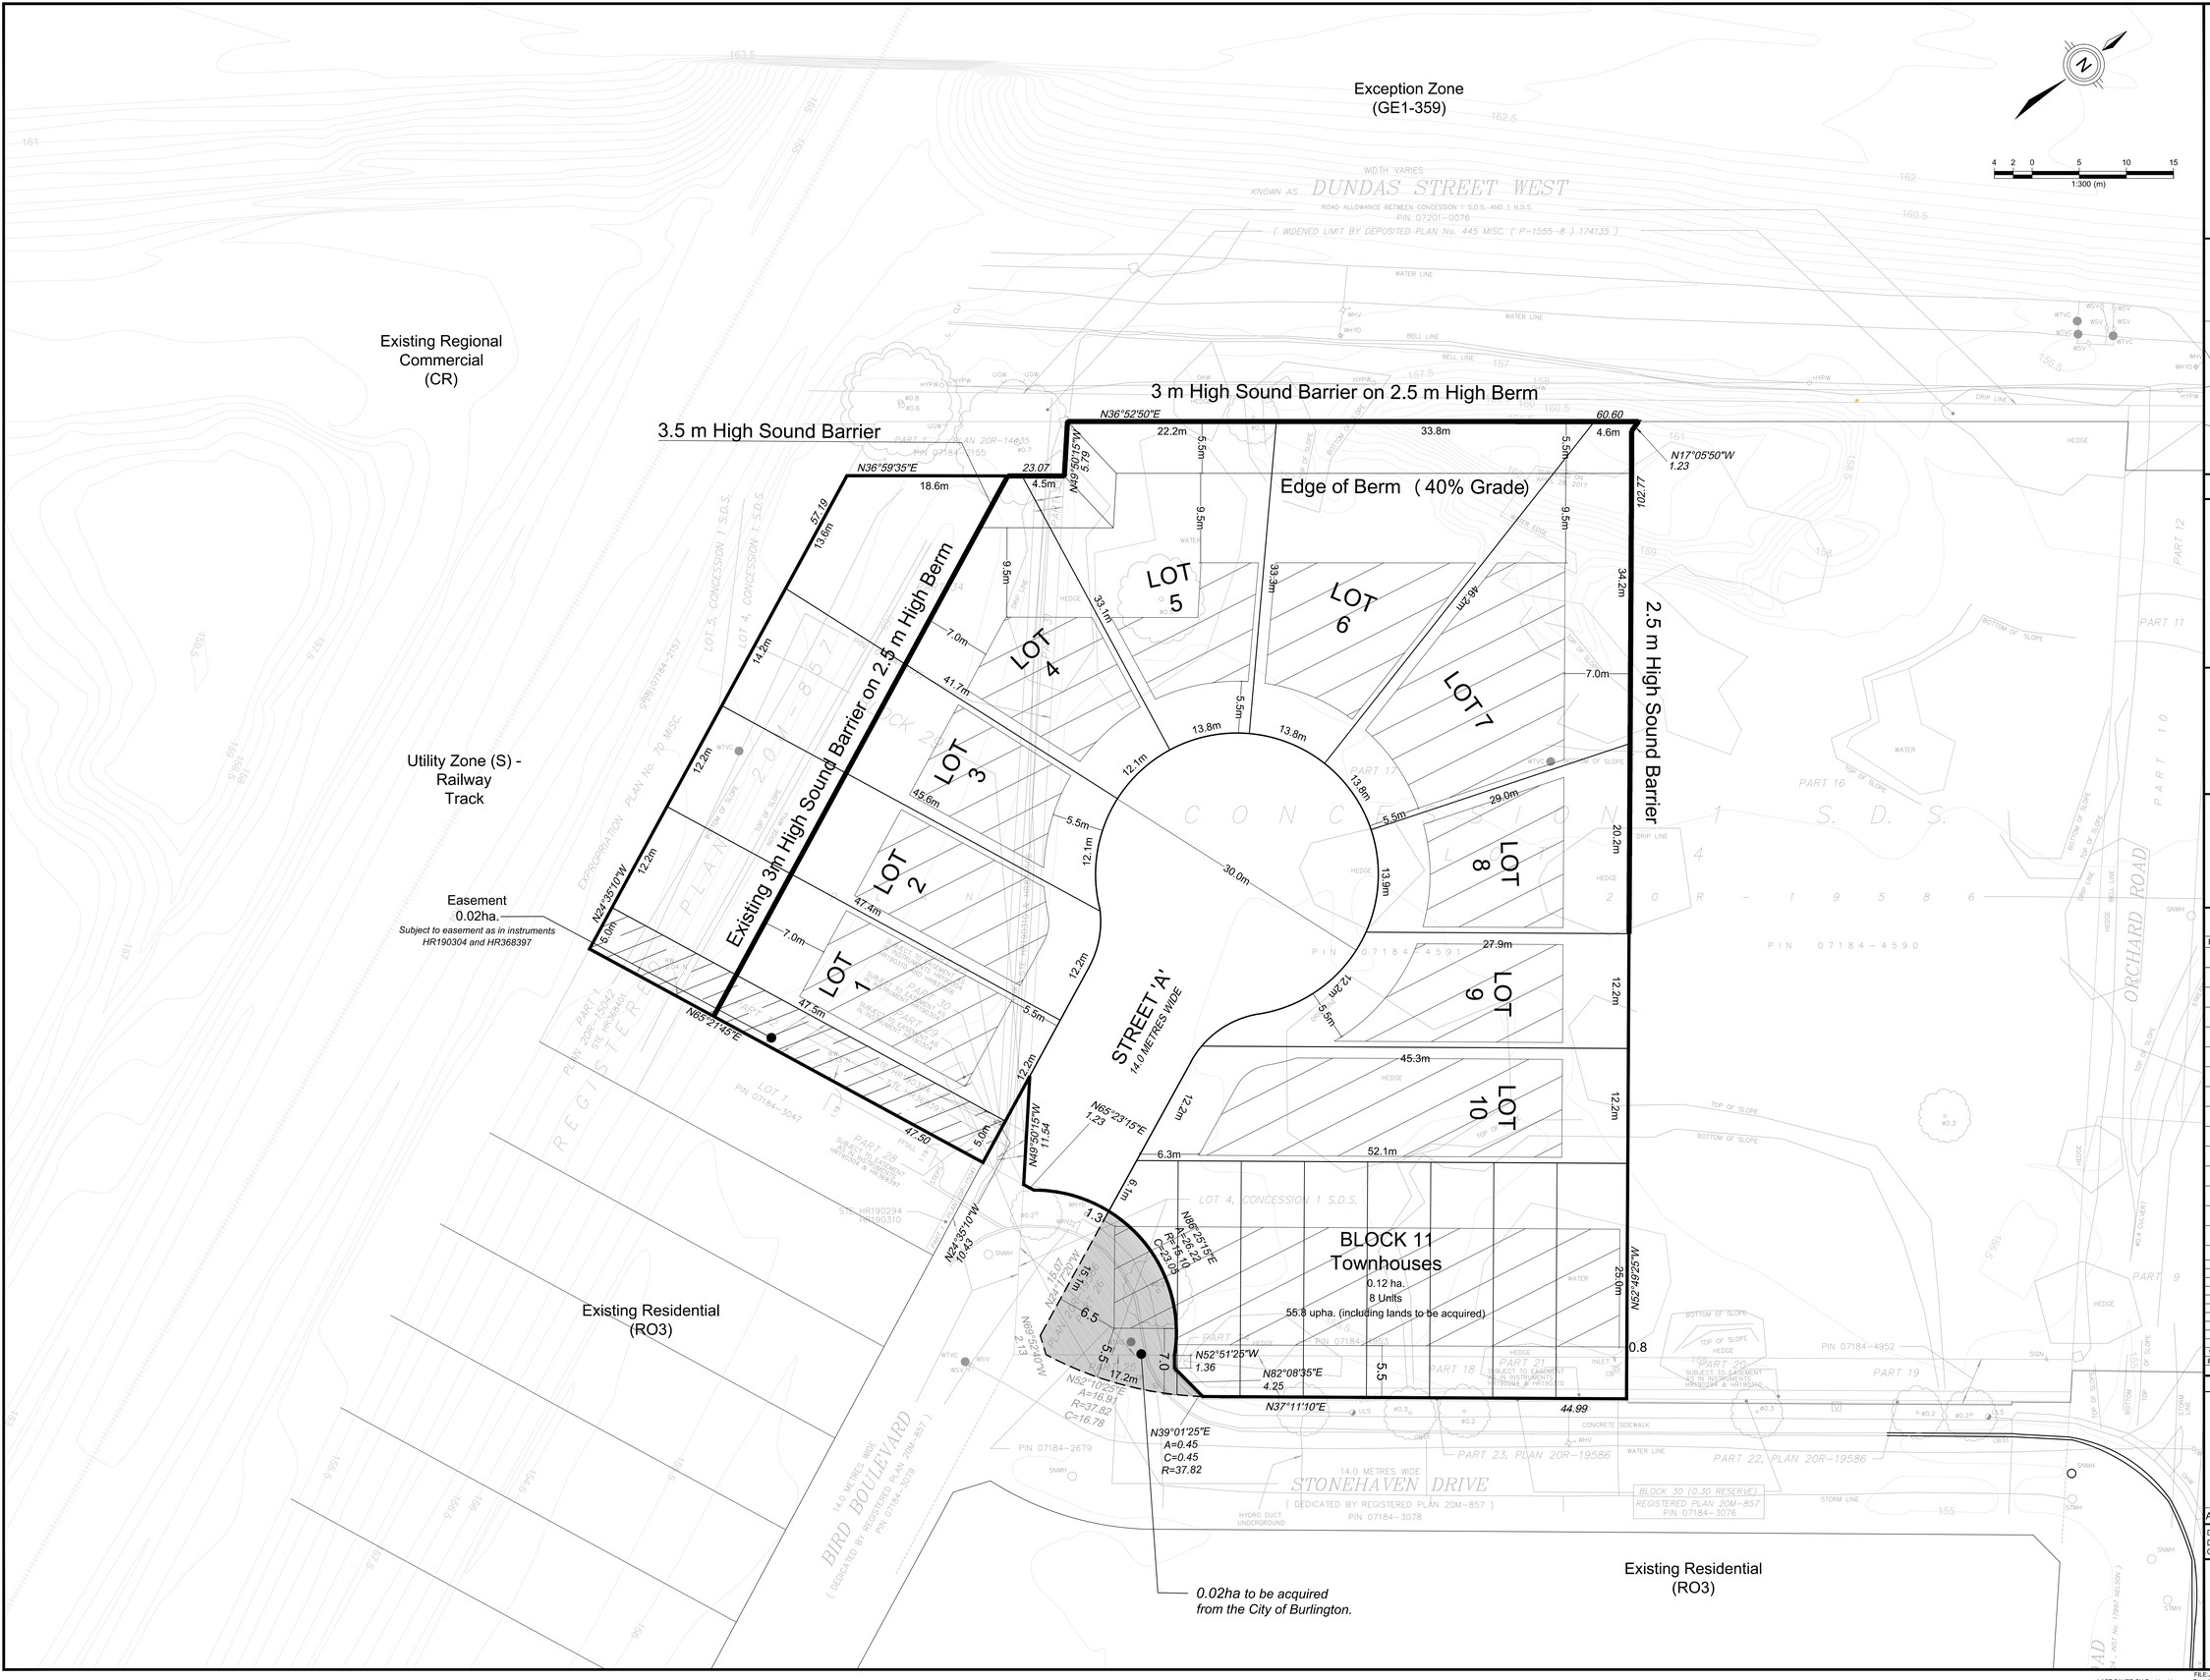

KEY MAP - N.T.S.

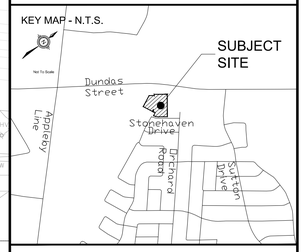

INFORMATION REQUIRED

UNDER SECTION 51 (17) OF THE PLANNING ACT, R.S.O. 1990. c.P.13 AS AMENDED

(a) - AS SHOWN
(b) - AS SHOWN
(c) - AS SHOWN
(d) - AS LISTED BELOW
(e) - AS SHOWN
(f) - AS SHOWN
(g) - AS SHOWN
(h) - MUNICIPAL WATER
(i) - SILT TILL; CLAY SILT; & SILTY CLAY TILL
(j) - AS SHOWN
(k) - MUNICIPAL SANITARY & STORM
(l) - AS SHOWN

SURVEYOR'S CERTIFICATE

I HEREBY CERTIFY THAT THE BOUNDARIES OF THE LANDS TO BE SUBDIVIDED ON THIS PLAN AND THEIR RELATIONSHIP TO THE ADJACENT LANDS ARE ACCURATELY AND CORRECTLY SHOWN.

SIGNED _____

ROY C. MAYO
ONTARIO LAND SURVEYOR
For: MacKay, MacKay & Peters Limited

DATE _____

OWNER'S CERTIFICATE

I HEREBY CONSENT TO THE FILING OF THIS PLAN BY IBI GROUP, IN DRAFT FORM.

SIGNED _____

HALTON DISTRICT SCHOOL BOARD

DATE _____

LAND USE SCHEDULE

LOTS/BLKS	LAND USE	AREA ha	POTENTIAL # OF UNITS MIN	MAX
RESIDENTIAL				
LOTS 1-10	SINGLE FAMILY HOMES	0.60	10	10
BLK. 11	TOWNHOUSES	0.12	8	8
ROW		0.10		
TOTAL		0.82	18	18

#	DATE	BY	DESCRIPTION
1			

REVISIONS

APPROVALS

APPROVED: DATE:

I HEREBY CERTIFY THAT THIS PLAN WAS PREPARED UNDER THE SUPERVISION OF A REGISTERED PROFESSIONAL PLANNER, WITHIN THE MEANING OF THE ONTARIO PROFESSIONAL PLANNERS INSTITUTE

DESIGNED BY:	DA	DATE:	20170616
DRAWN BY:	AW	FILE NUMBER:	105842
CHECKED BY:	ML	SHEET NUMBER:	DP1

IBI GROUP
55 St Clair Ave W 7th Floor
Toronto ON M4A 2Y7 Canada
tel 416-596-1930 fax 416-596-0644
ibigroup.com