SKETCH SHOWING ELEVATIONS
FOR ENGINEER'S USE
CITY OF BURLINGTON
REGIONAL MUNICIPALITY OF HALTON

SCALE 1:500

10m 5m 0m 10m 20m 30m 40metres

R-PE SURVEYING LTD., O.L.S.

METRIC

DISTANCES AND COORDINATES SHOWN ON THIS PLAN ARE IN METRES AND CAN BE CONVERTED TO FEET BY DIVIDING BY 0.3048.

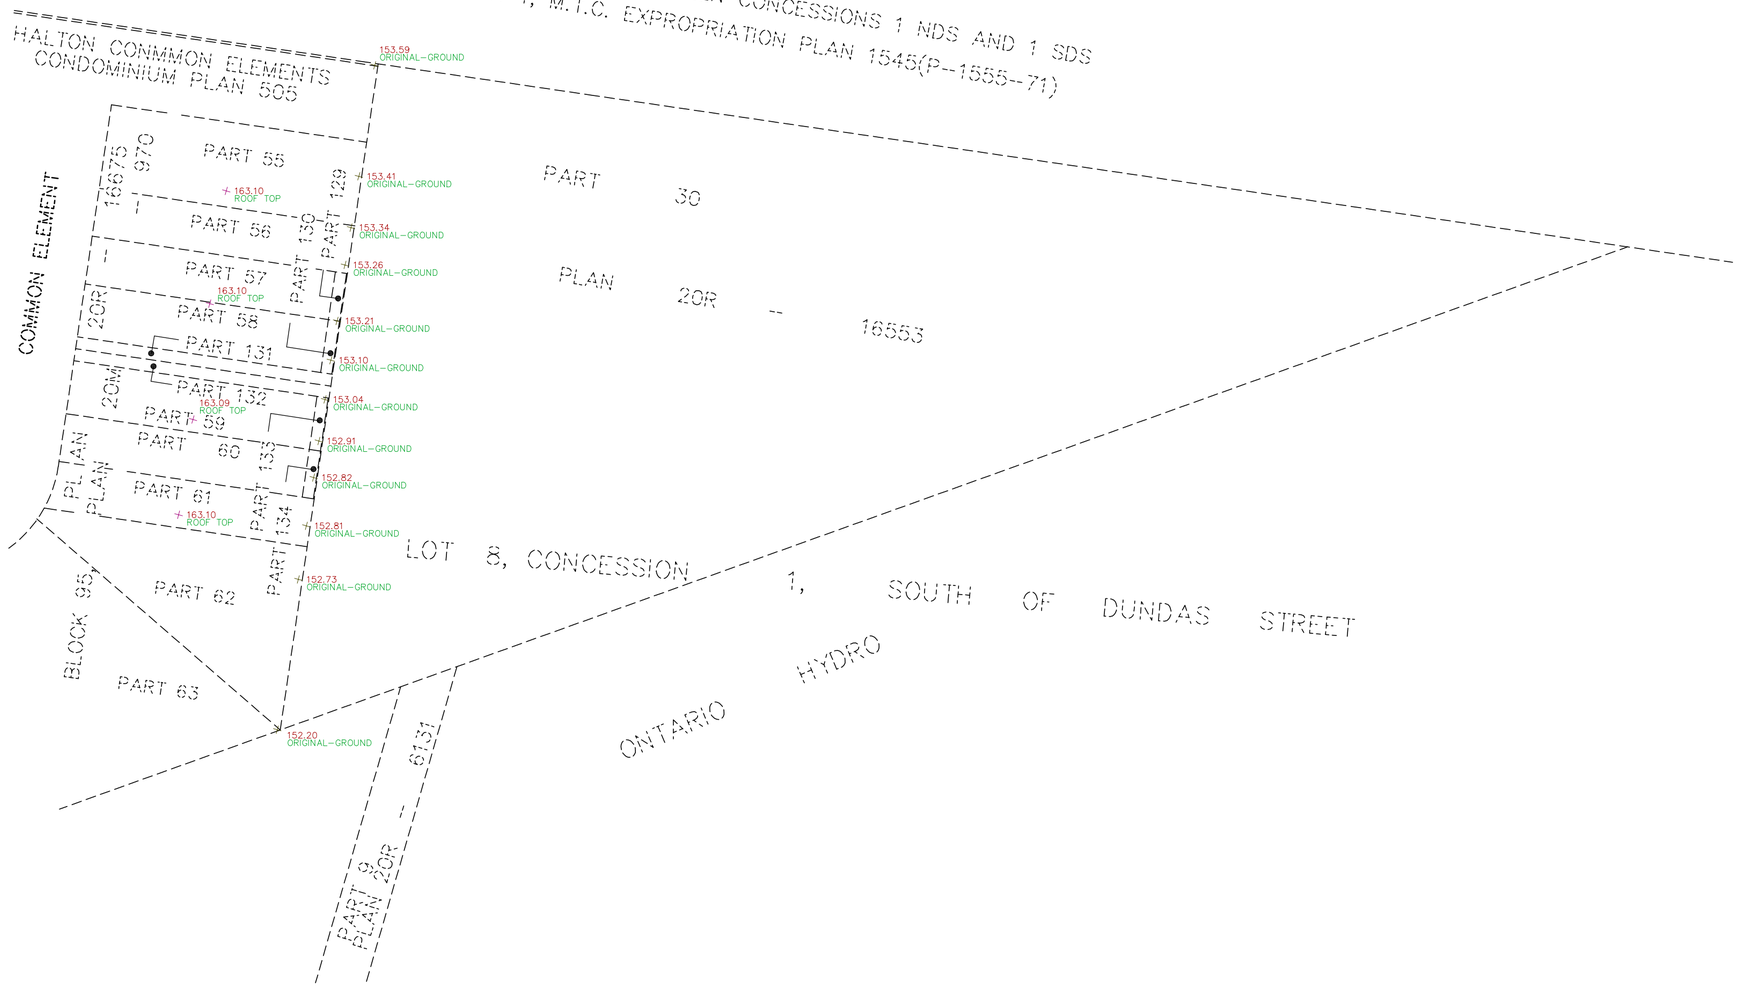

BENCHMARK NOTE

ELEVATIONS ARE GEODETIC AND ARE REFERRED TO THE CITY OF BURLINGTON VERTICAL BENCHMARK NUMBER 414 HAVING AN ORTHOMETRIC ELEVATION OF 139.893 METRES. ELEVATIONS ARE REFERENCED TO THE CANADIAN GEODETIC VERTICAL DATUM OF 1928, 1978 ADJUSTMENT (CGVD-1928:1978).

BRASS PLAQUE SET ON SOUTHWEST CORNER OF WING WALL OF CULVERT 0.50M FROM SOUTH END AND 0.13M BELOW TOP OF WALL ON MILLCROFT PARK DRIVE AND APPROXIMATELY 40M EAST OF COUNTRY CLUB DRIVE ON THE SOUTH SIDE OF THE ROAD.

CAUTION

THIS IS NOT A PLAN OF SURVEY AND SHALL NOT BE USED EXCEPT FOR THE PURPOSE INDICATED IN THE TITLE BLOCK.

BOUNDARIES ARE COMPILED AND ARE NOT CERTIFIED BY THIS PLAN AND ARE SUBJECT TO CLARIFICATION UPON THE INCORPORATION OF ADDITIONAL DOCUMENTARY AND FIELD SURVEY EVIDENCE.

THIS SKETCH WAS PREPARED AT THE REQUEST OF ARGO DEVELPMENT CORPORATION.

THE FIELD OBSERVATIONS REPRESENTED ON THIS PLAN WERE COMPLETED ON THE 31st DAY OF MARCH ,2020.

R-PE SURVEYING LTD.
ONTARIO LAND SURVEYORS
643 Chrislea Road, Suite 7
Woodbridge, Ontario L4L 8A3
Tel.(416)635-5000 Fax (416)635-5001
Tel.(905)264-0881 Fax (905)264-2099
Website: www.r-pe.ca

DRAWN: S.L./S.G.

JOB No. 16-073 CAD FILE No.16073tp08a

©R-PE SURVEYING LTD., O.L.S. 2020.