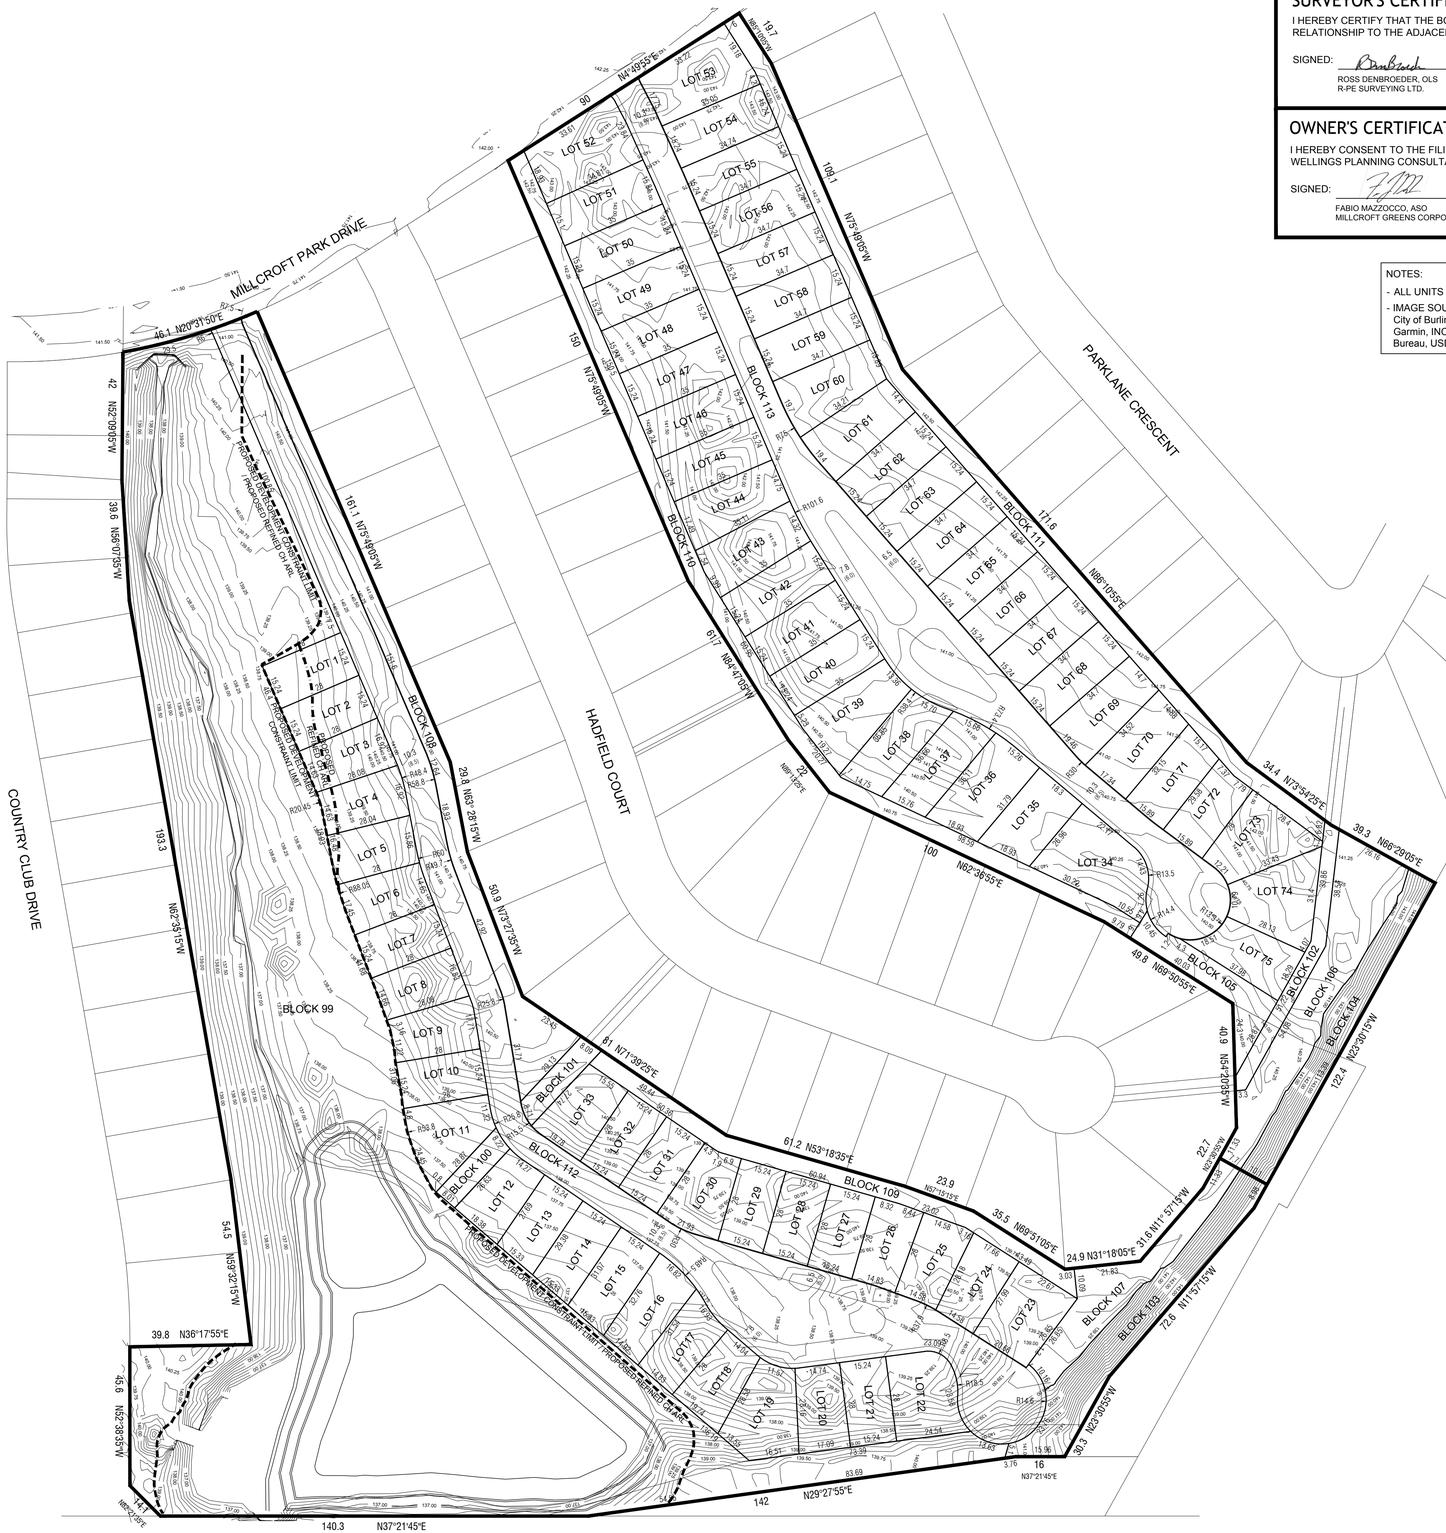

MILLCROFT PARK DRIVE
COUNTRY CLUB DRIVE
HADFIELD COURT
PARKLANE CRESCENT
UPPER MIDDLE ROAD
BLOCK 99
BLOCK 100
BLOCK 101
BLOCK 102
BLOCK 103
BLOCK 104
BLOCK 105
BLOCK 106
BLOCK 107
BLOCK 108
BLOCK 109
BLOCK 110
BLOCK 111
BLOCK 112
BLOCK 113
LOT 1
LOT 2
LOT 3
LOT 4
LOT 5
LOT 6
LOT 7
LOT 8
LOT 9
LOT 10
LOT 11
LOT 12
LOT 13
LOT 14
LOT 15
LOT 16
LOT 17
LOT 18
LOT 19
LOT 20
LOT 21
LOT 22
LOT 23
LOT 24
LOT 25
LOT 26
LOT 27
LOT 28
LOT 29
LOT 30
LOT 31
LOT 32
LOT 33
LOT 34
LOT 35
LOT 36
LOT 37
LOT 38
LOT 39
LOT 40
LOT 41
LOT 42
LOT 43
LOT 44
LOT 45
LOT 46
LOT 47
LOT 48
LOT 49
LOT 50
LOT 51
LOT 52
LOT 53
LOT 54
LOT 55
LOT 56
LOT 57
LOT 58
LOT 59
LOT 60
LOT 61
LOT 62
LOT 63
LOT 64
LOT 65
LOT 66
LOT 67
LOT 68
LOT 69
LOT 70
LOT 71
LOT 72
LOT 73
LOT 74
LOT 75
PROPOSED REVERSED CONSHAU LIMIT
PROPOSED REVERSED CONSHAU LIMIT
PROPOSED REVERSED CONSHAU LIMIT