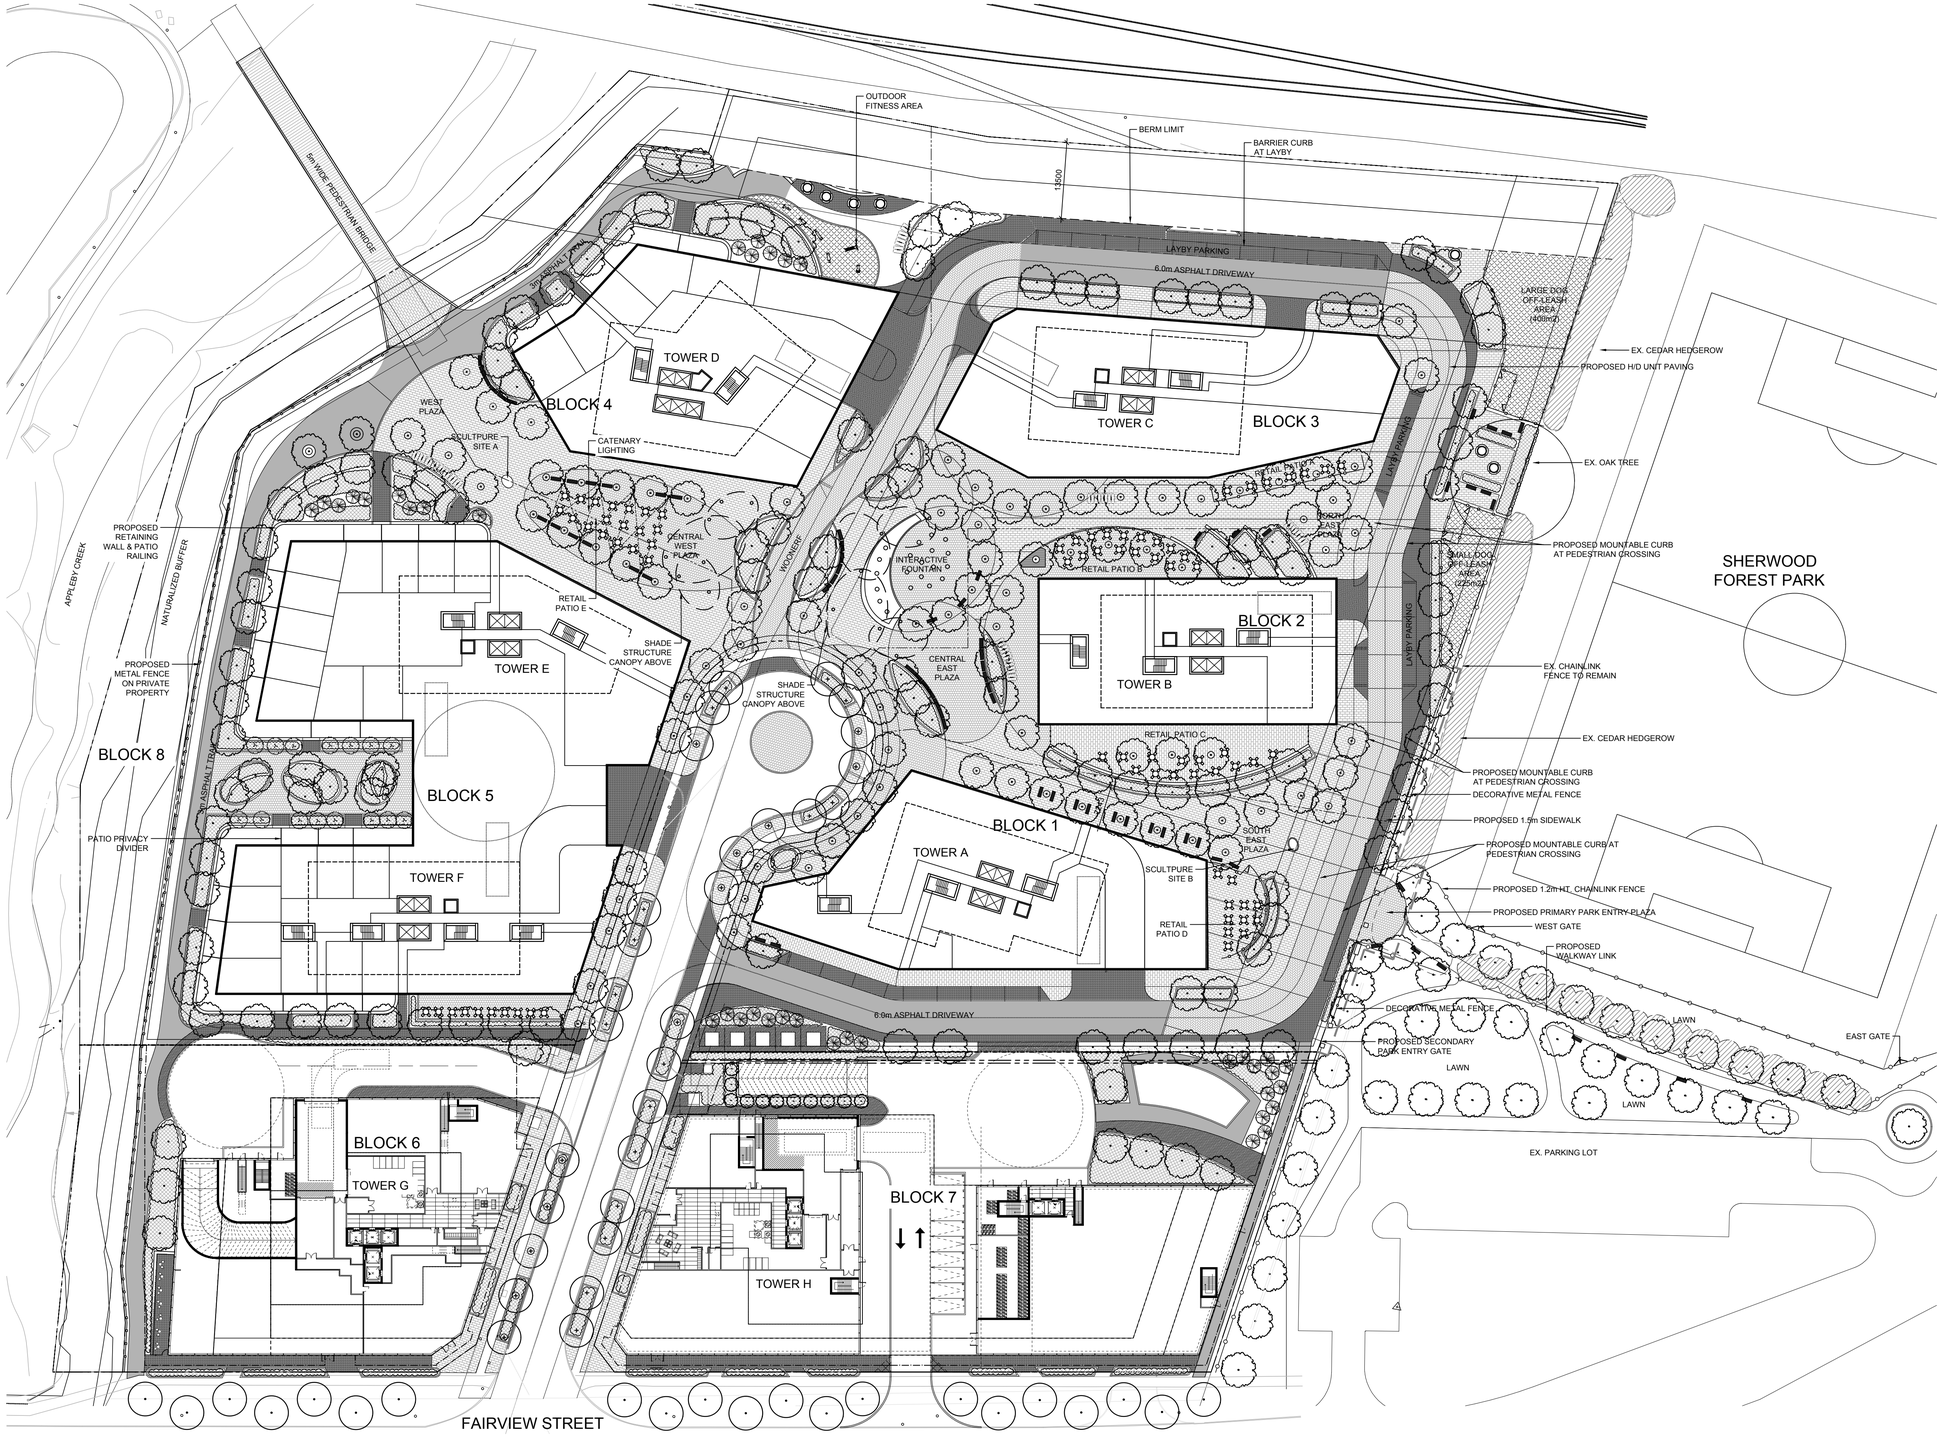


LEGEND

- PROPERTY LINE
- LIMIT OF STRUCTURAL SLAB
- LINE OF BUILDING CANOPY ABOVE
- EX. CHAINLINK FENCE
- PROPOSED METAL FENCE

PLANTING

- EXISTING TREE TO REMAIN
- PROPOSED DECIDUOUS STREET TREE
- PROPOSED DECIDUOUS TREE
- PROPOSED MULTI-STEM TREE
- PROPOSED CONIFEROUS TREE
- PLANTING BED

SURFACES

- CONCRETE PAVING
- UNIT PAVING
- SOD

FURNISHINGS

- TABLE & CHAIRS
- FIXED CLUSTER SEATING
- BENCH

BRANTHAVEN HOMES

Oval Court, Burlington

Preliminary Landscape Master Plan

Rev. No.	Issued	Date
1	Client Review	Mar 1, 2024
2	Client Review	April 10, 2024
3	Client Review	May 24, 2024
4	Client Review	July 17, 2024
5	Client Review	July 23, 2024
6	Client Review	July 24, 2024

NAK design strategies
421 RONCESVALLES AVENUE, TORONTO, ON M6R 2N1 CANADA
T 416.340.8700 F 416.340.7100 NAKDESIGNSTRATEGIES.COM

MP1

LEGEND

Site Boundary

Privately Owned Public Spaces (POPS)

CN RAIL

APPLEBY STATION

APPLEBY CREEK

SHERWOOD FOREST PARK

ACTIVITY NODE

OVAL COURT

FAIRVIEW STREET

0 100M