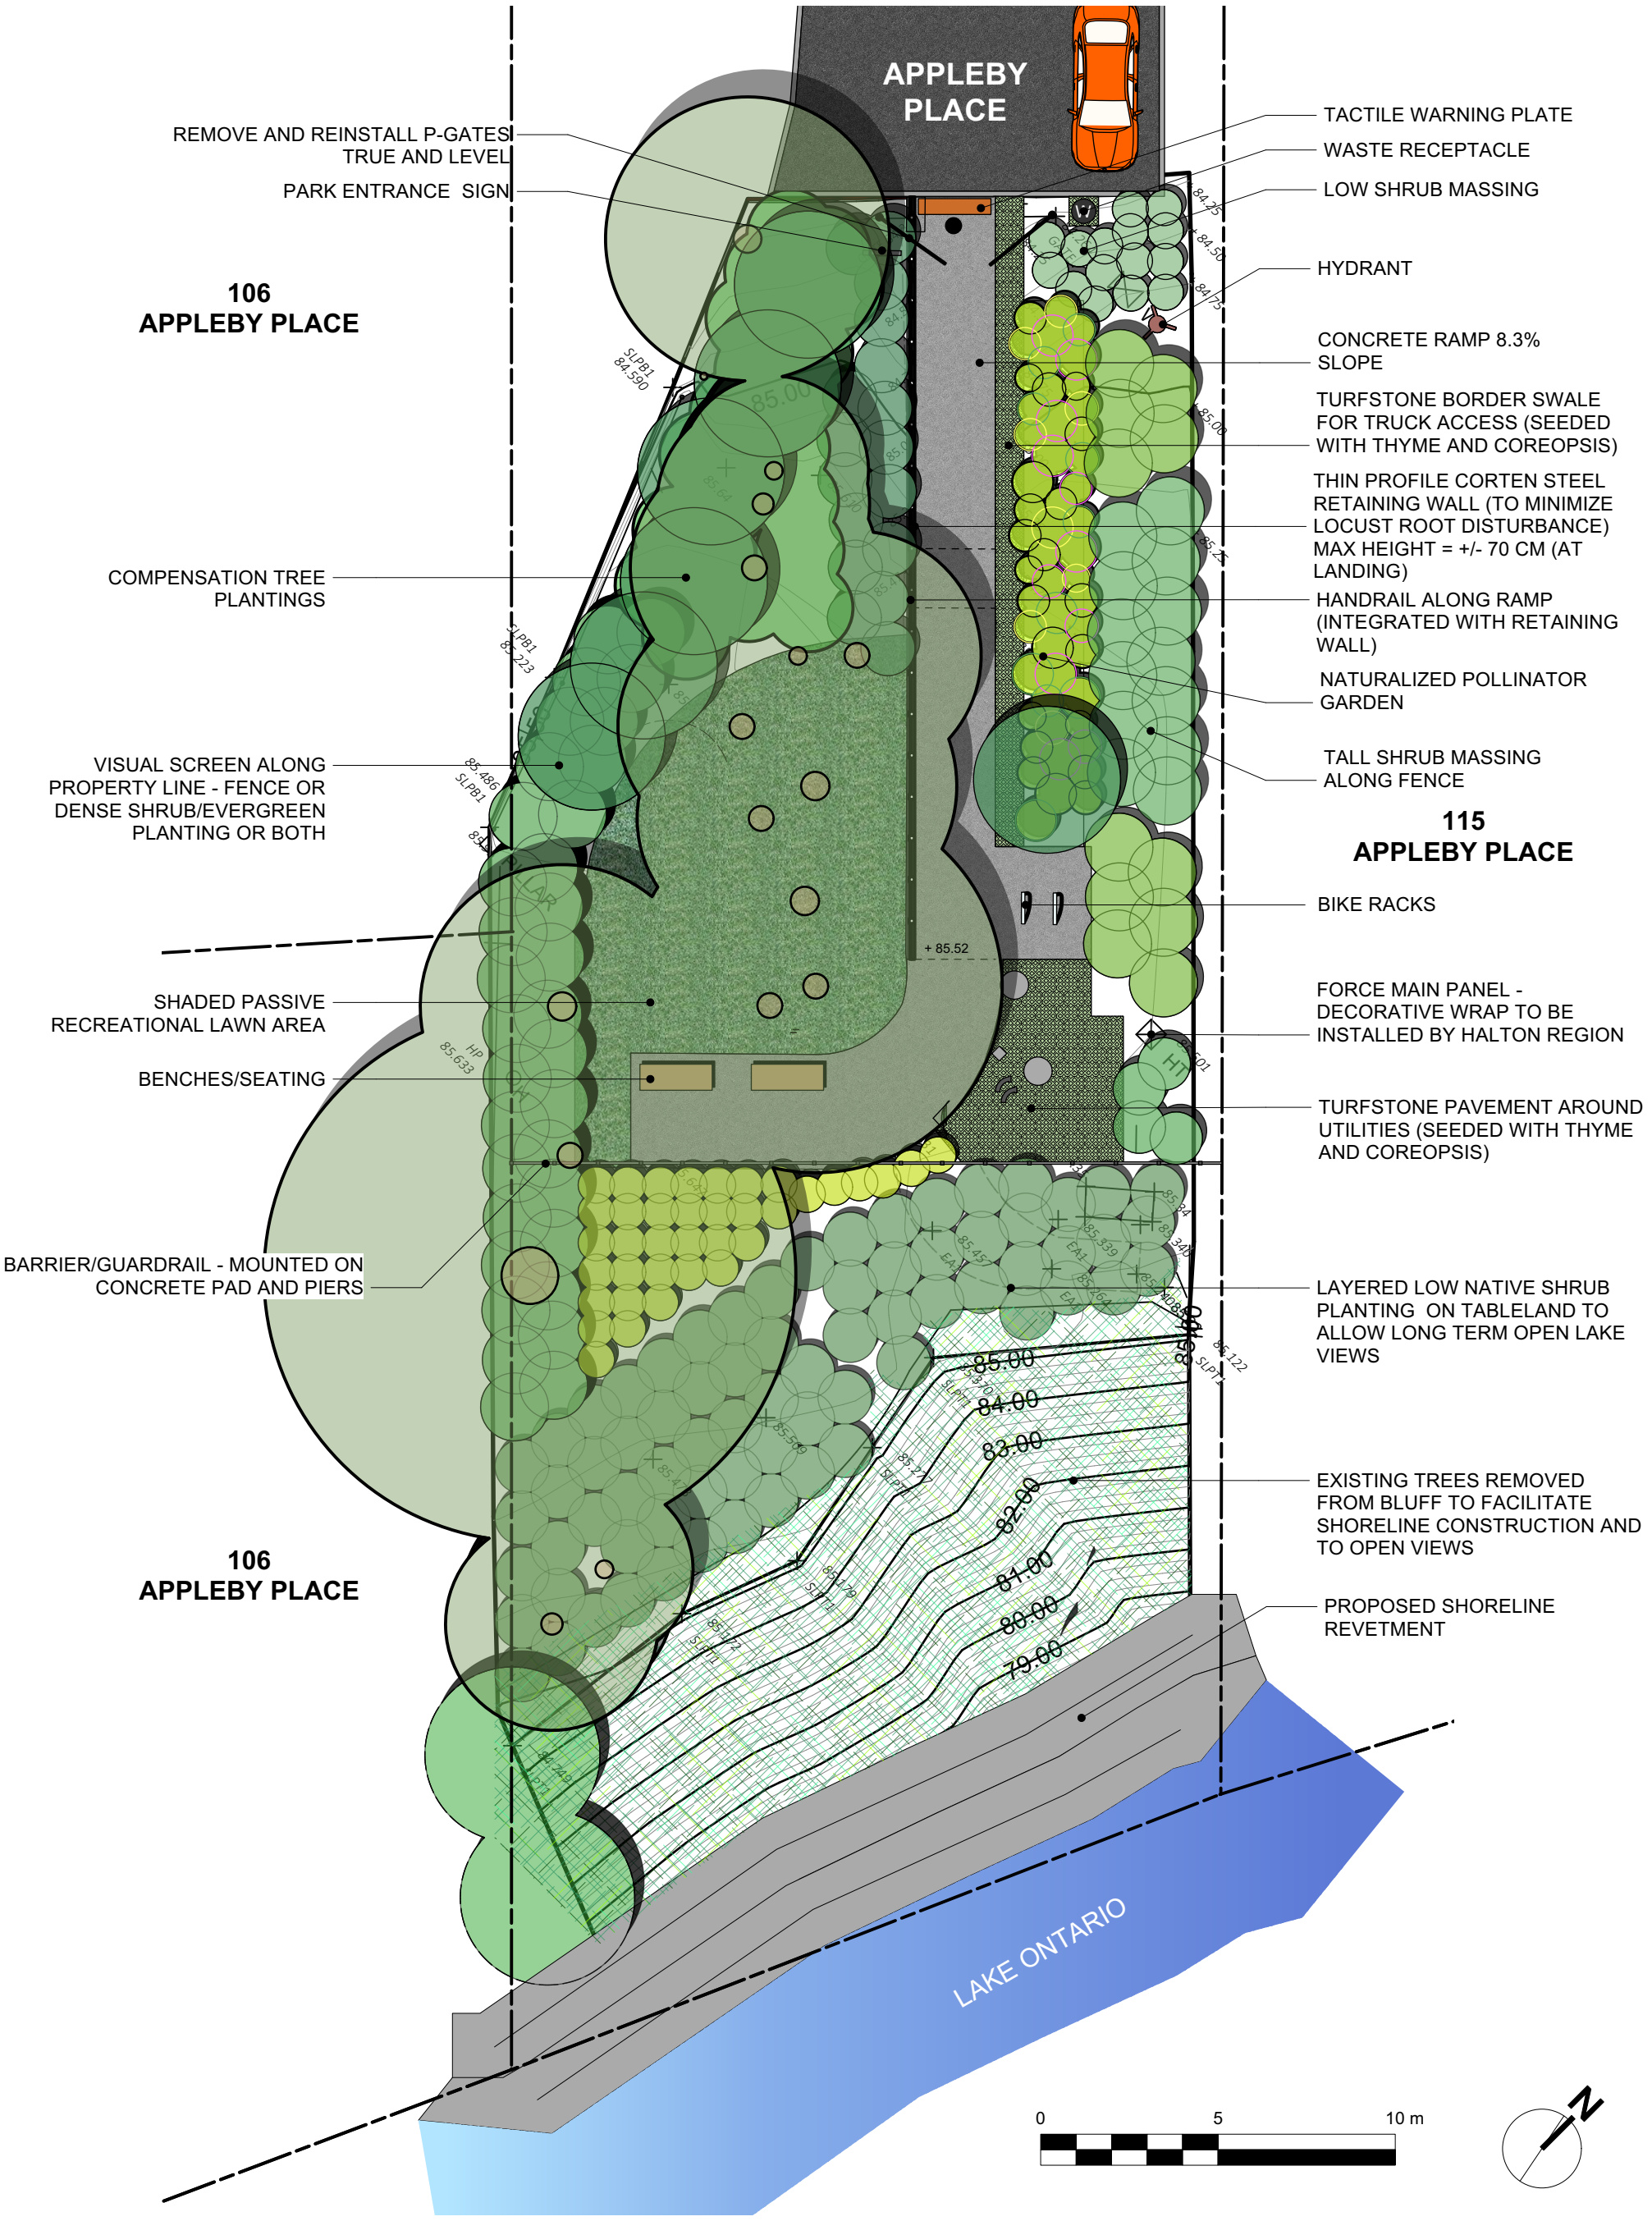


APPLEBY PLACE WINDOW TO THE LAKE

BURLINGTON, ON **FILE NO. 570.02-1057**

L1 Landscape Concept
May 11, 2023

BEACON ENVIRONMENTAL