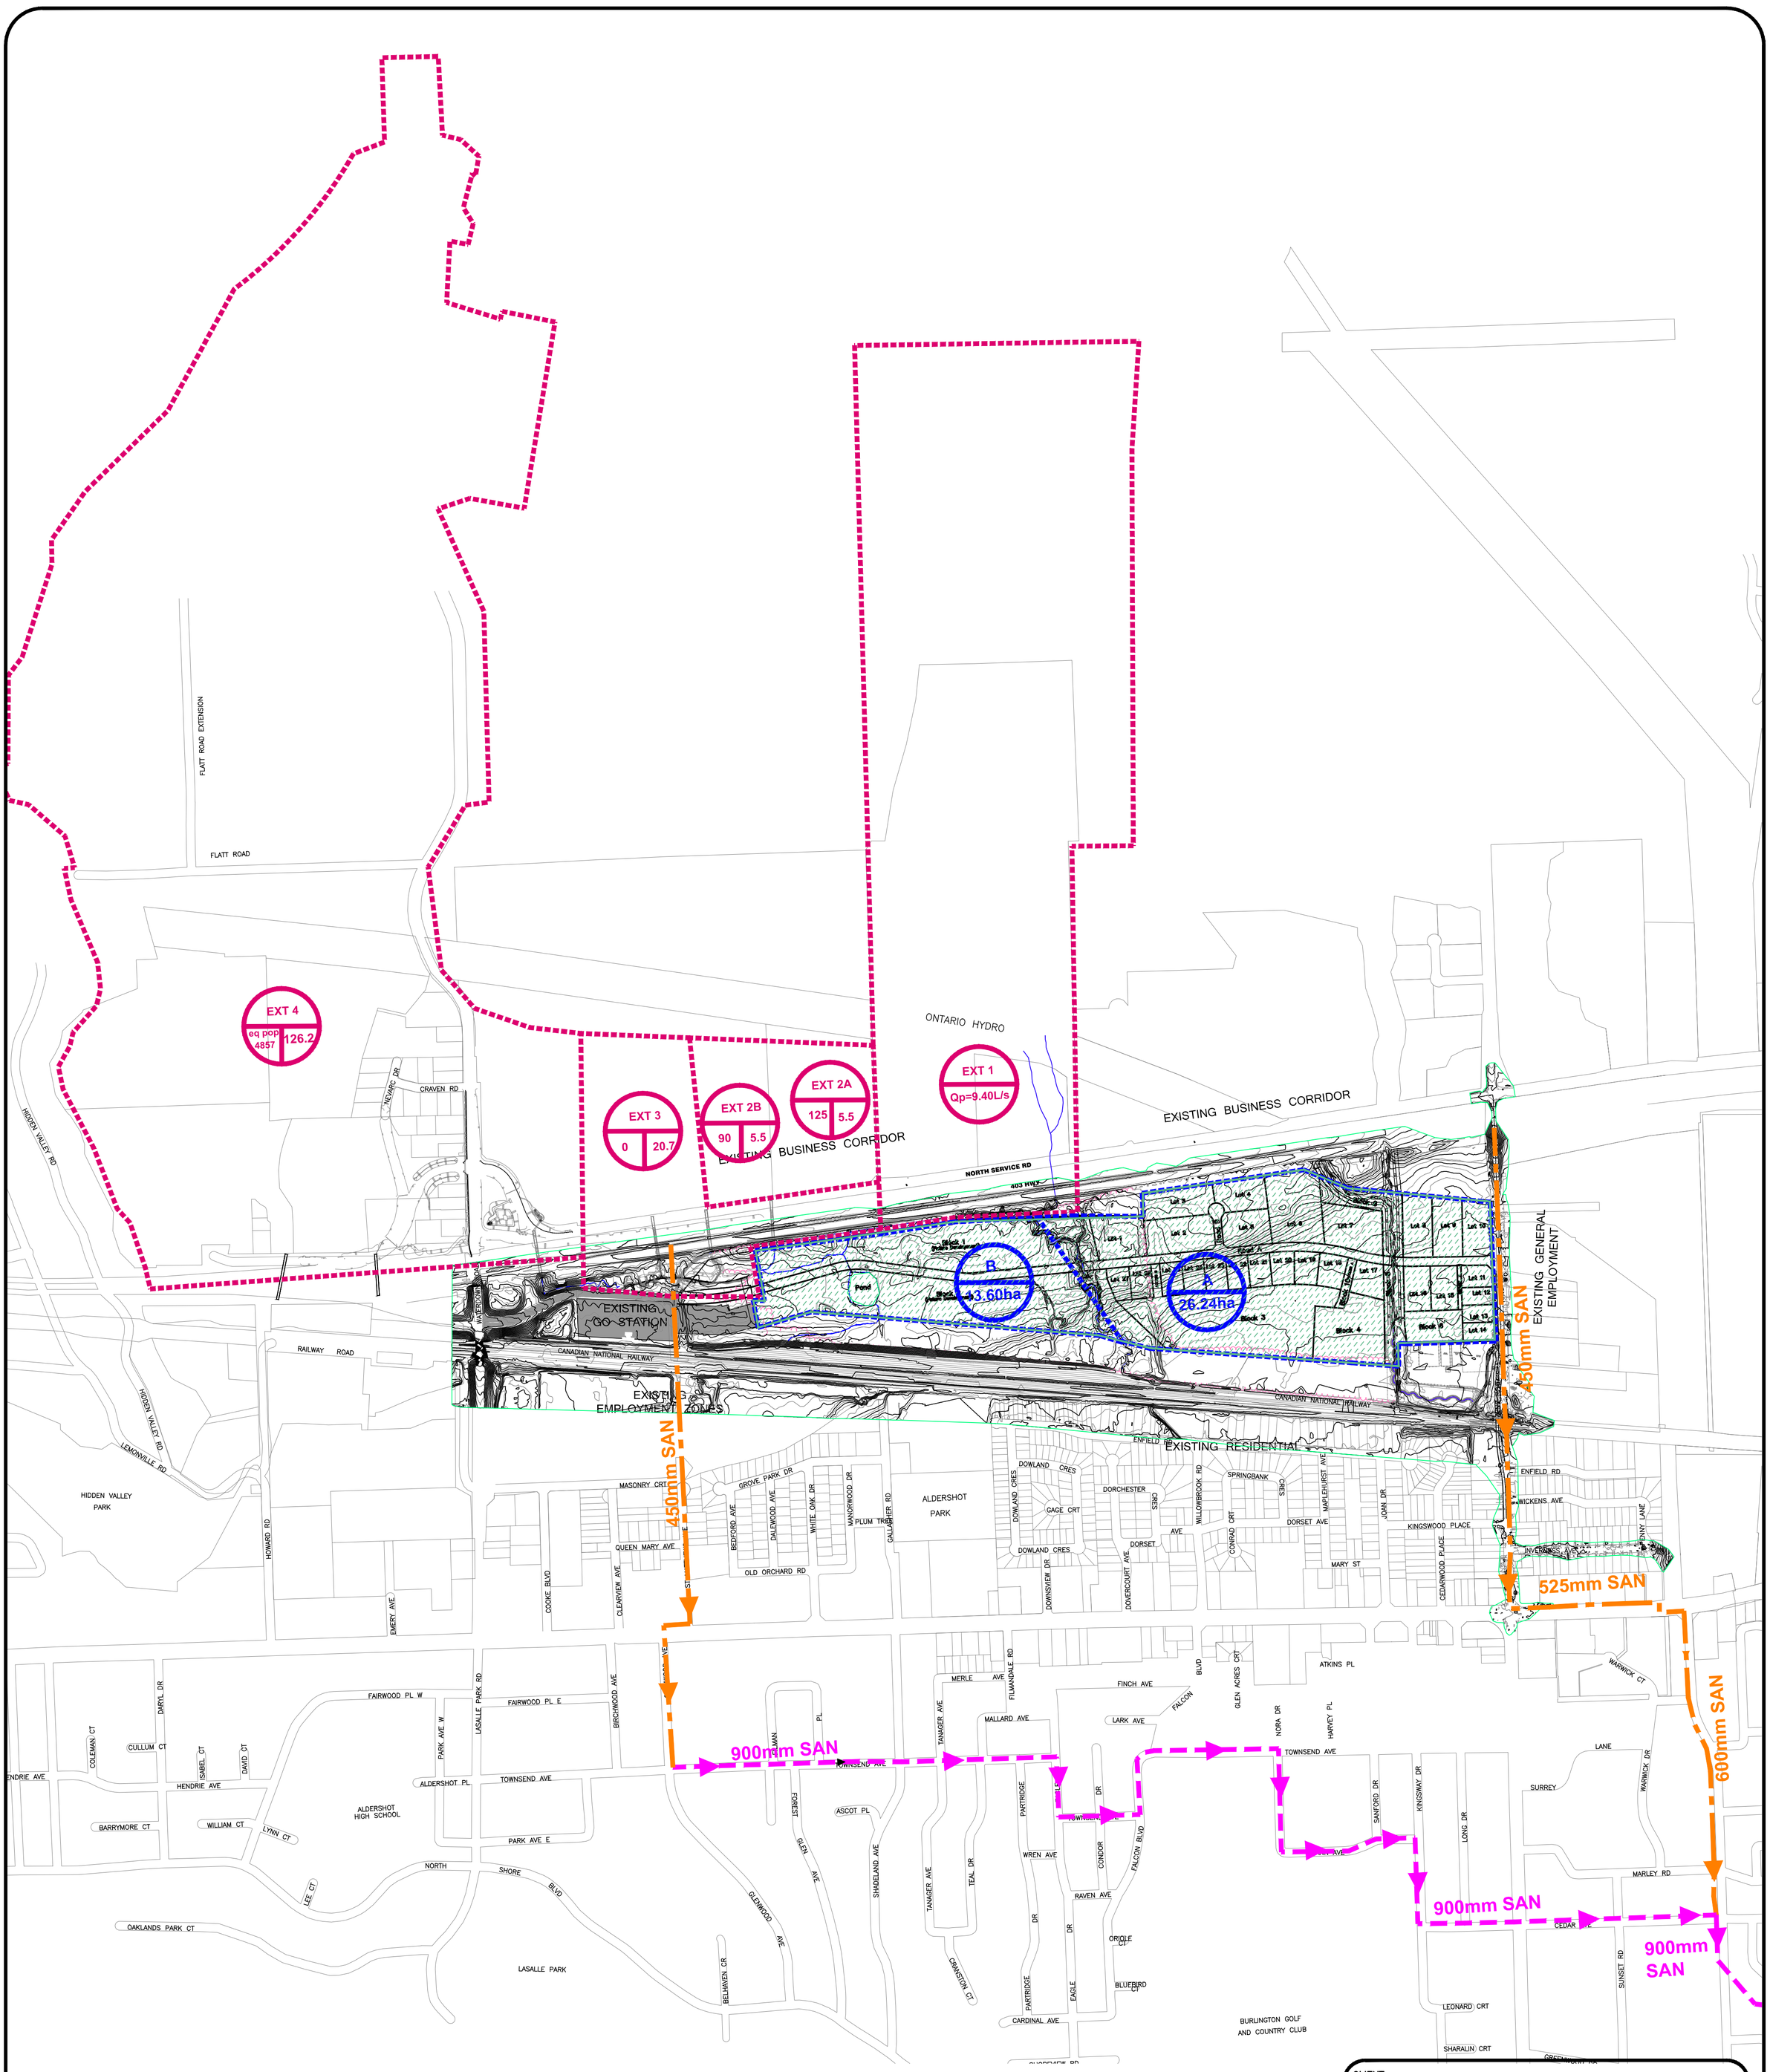


LEGEND:

- SANITARY TRUNK SEWER
- SANITARY SUB–TRUNK SEWER
- EXISTING SANITARY DRAINAGE AREA BOUNDARY
- EXT 6 / 90 / 9.5 — EXISTING DRAINAGE AREA NAME; EXISTING AREA (ha); EQUIVALENT POPULATION DENSITY
- SITE
- A / 52.5ha — PROPOSED DRAINAGE AREA NAME; PROPOSED AREA (ha) or FLOW (L/s)
- PROPOSED SANITARY DRAINAGE AREA BOUNDARY

CLIENT:
PENTA PROPERTIES INC.
4480 Paletta Court
Burlington, Ontario L7L 5R2

METROPOLITAN CONSULTING INC.
2290 QUEENSWAY DRIVE
BURLINGTON, ON L7R 3 T2
TEL. 905.637.2926
FAX. 905.637.3268
EMAIL : ENGINEERING@METROCON.CA

MUNICIPALITY: CITY OF Burlington

PROJECT: **1200 King Road Functional Servicing Report**

TITLE: **EXISTING AND PROPOSED SANITARY DRAINAGE AREAS**

DATE: January 2014

SCALE: 1:7000 (280 140 0)

DRAWING: **FIGURE 5**

P:\Paletta\P10003 King Road\dwg\Engineering\Fig 5 - Existing and Proposed Sanitary Drainage Areas.dwg