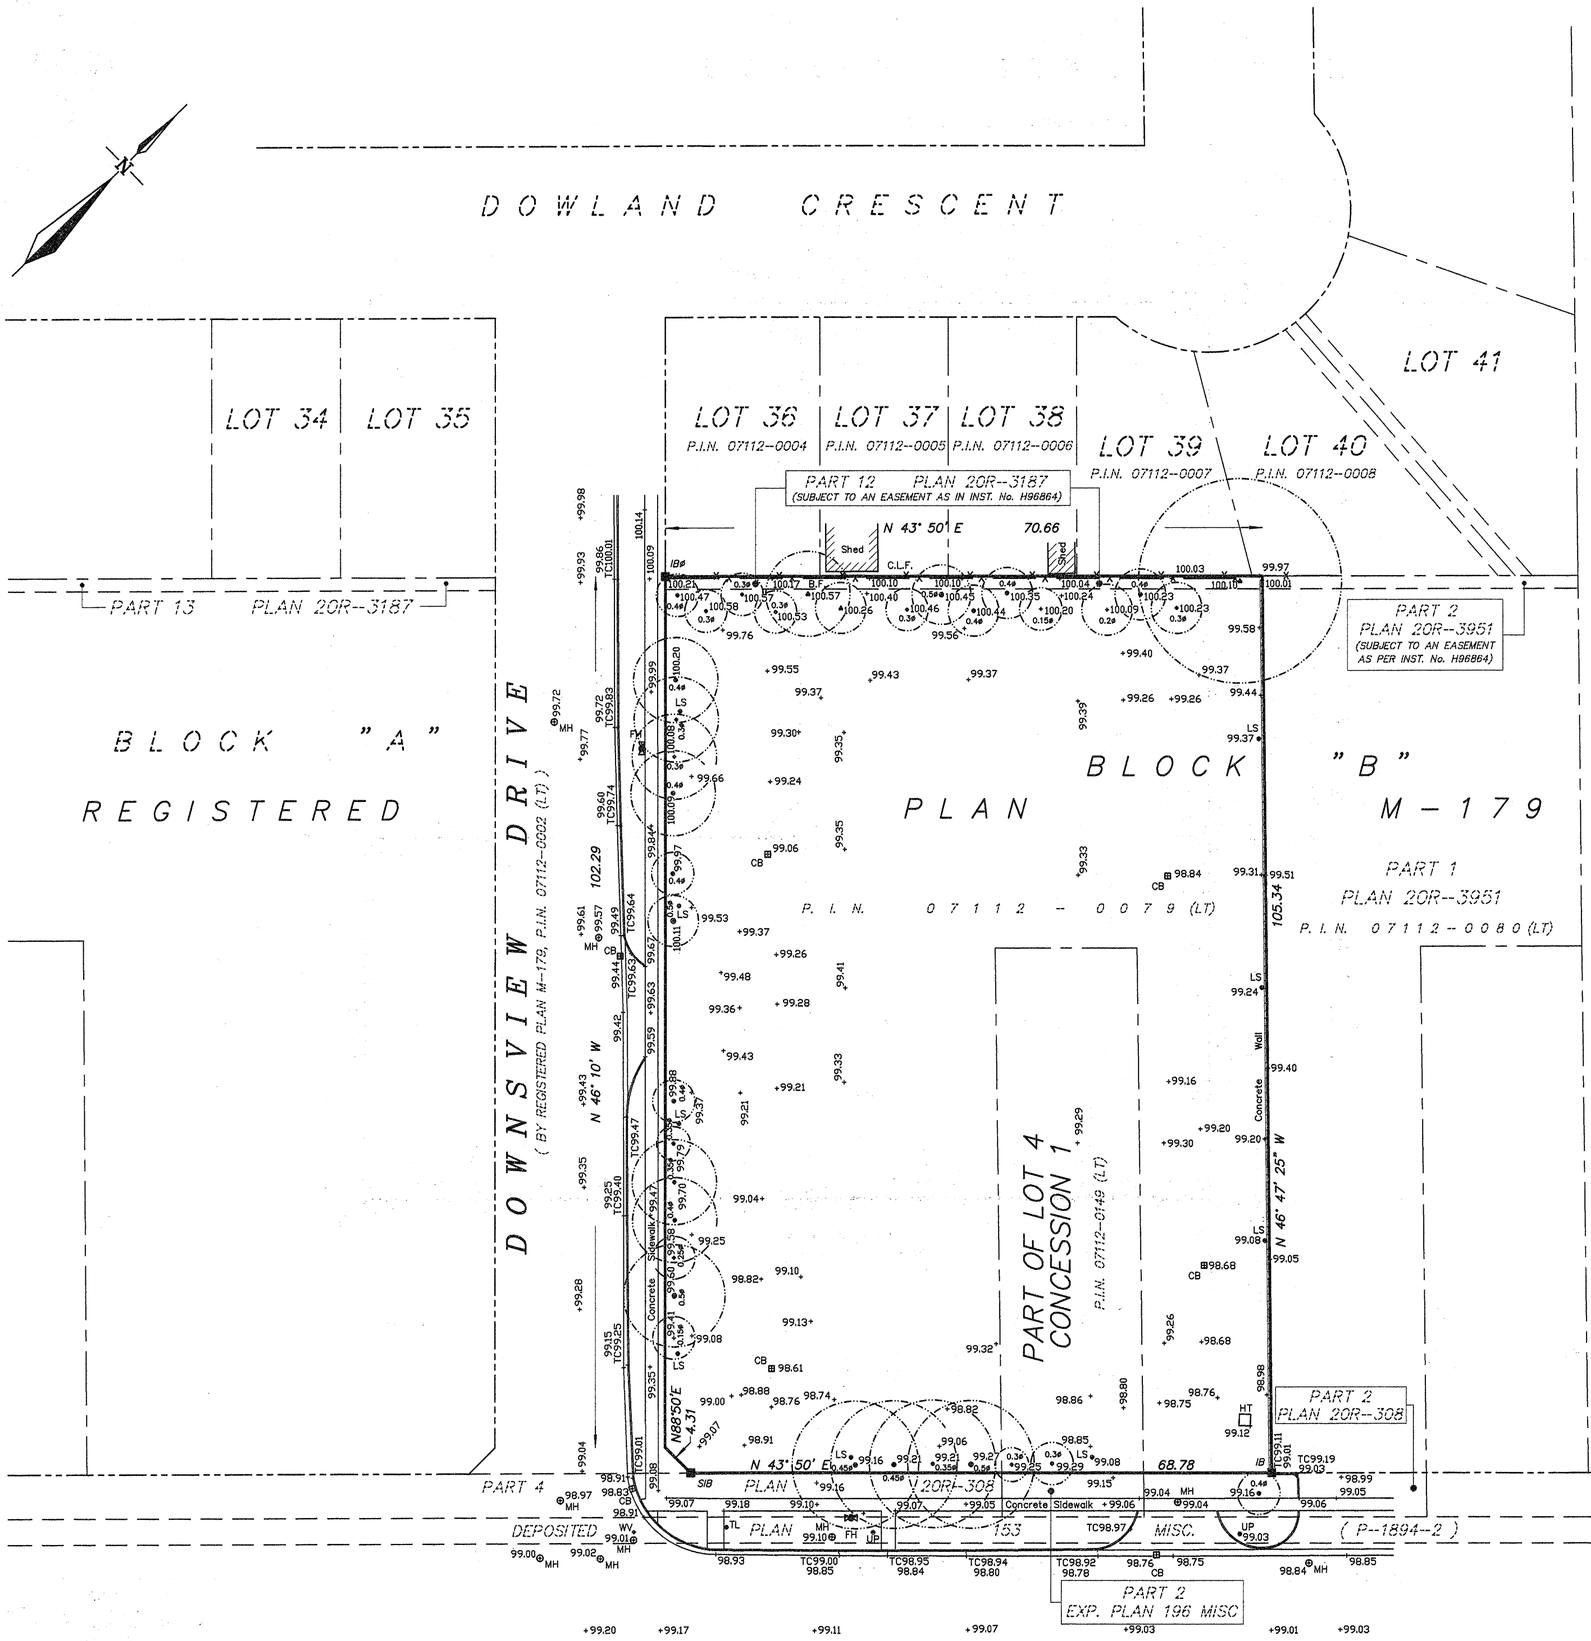


TOPOGRAPHIC SURVEY OF

PART OF BLOCK B REGISTERED PLAN M-179

AND

PART OF LOT 4 CONCESSION 1

(GEOGRAPHIC TOWNSHIP OF EAST FLAMBOROUGH)

CITY OF BURLINGTON

REGIONAL MUNICIPALITY OF HALTON

SCALE 1:500

0 10 20 30 40 METRES

B.A. JACOBS SURVEYING LTD.
ONTARIO LAND SURVEYOR

METRIC NOTE:

DISTANCES SHOWN ON THIS PLAN ARE IN METRES AND CAN BE CONVERTED TO FEET BY DIVIDING BY 0.3048.

ELEVATION NOTE:

ELEVATIONS SHOWN ON THIS PLAN ARE REFERRED TO CITY OF BURLINGTON BENCH MARK INDEXED AS No. 44.

LOCATION: MAPLEHURST SCHOOL, 481 PLAINS ROAD EAST (HIGHWAY No. 2) 1.92 km. NORTHEAST OF THE WATERDOWN ROAD; TABLET IN THE FRONT OF SOUTHEAST CONCRETE FOUNDATION WALL, 1.5 m. SOUTHWEST OF THE MOST EASTERLY OF TWO ENTRANCES, 104 cm. BELOW RED BRICK SIDING. No. 3488.

ELEVATION = 98.754 m.

LEGEND:

■	*DENOTES SURVEY MONUMENT FOUND*
SIB	*DENOTES STANDARD IRON BAR*
IB	*DENOTES IRON BAR*
SSIB	*DENOTES SHORT STANDARD IRON BAR*
IBø	*DENOTES ROUND IRON BAR*
L.S.	*DENOTES LIGHT STANDARD*
U.P.	*DENOTES UTILITY POLE*
C.B.	*DENOTES CATCH BASIN*
M.H.	*DENOTES MANHOLE*
0.3ø	*DENOTES DIAMETER OF TREE*
T.C.	*DENOTES TOP OF CURB*
F.H.	*DENOTES FIRE HYDRANT*
H.T.	*DENOTES HYDRO TRANSFORMER*
T.L.	*DENOTES TRAFFIC LIGHT*
B.F.	*DENOTES BOARD FENCE*
C.L.F.	*DENOTES CHAIN LINK FENCE*

ASSOCIATION OF ONTARIO LAND SURVEYORS
PLAN SUBMISSION FORM
1682572

THIS PLAN IS NOT VALID UNLESS IT IS AN EMBOSSED ORIGINAL COPY ISSUED BY THE SURVEYOR In accordance with Regulation 1026, Section 29(3).

JANUARY 7, 2014
DATE

BRYAN JACOBS
ONTARIO LAND SURVEYOR

B.A. JACOBS SURVEYING LTD.
131 JOHN STREET SOUTH, SUITE 101
HAMILTON, ONTARIO (L8N 2C3)
PHONE 905-521-1535 FAX 905-521-0089

©- COPYRIGHT

JOB No. *07S85-T(NB)*