TOPOGRAPHIC SURVEY

OF PART OF

LOT 14

REGISTERED PLAN No. 99

AND PART OF

HAMILTON & NELSON ROAD SHOWN REGISTERED PLAN No. 99

IN THE

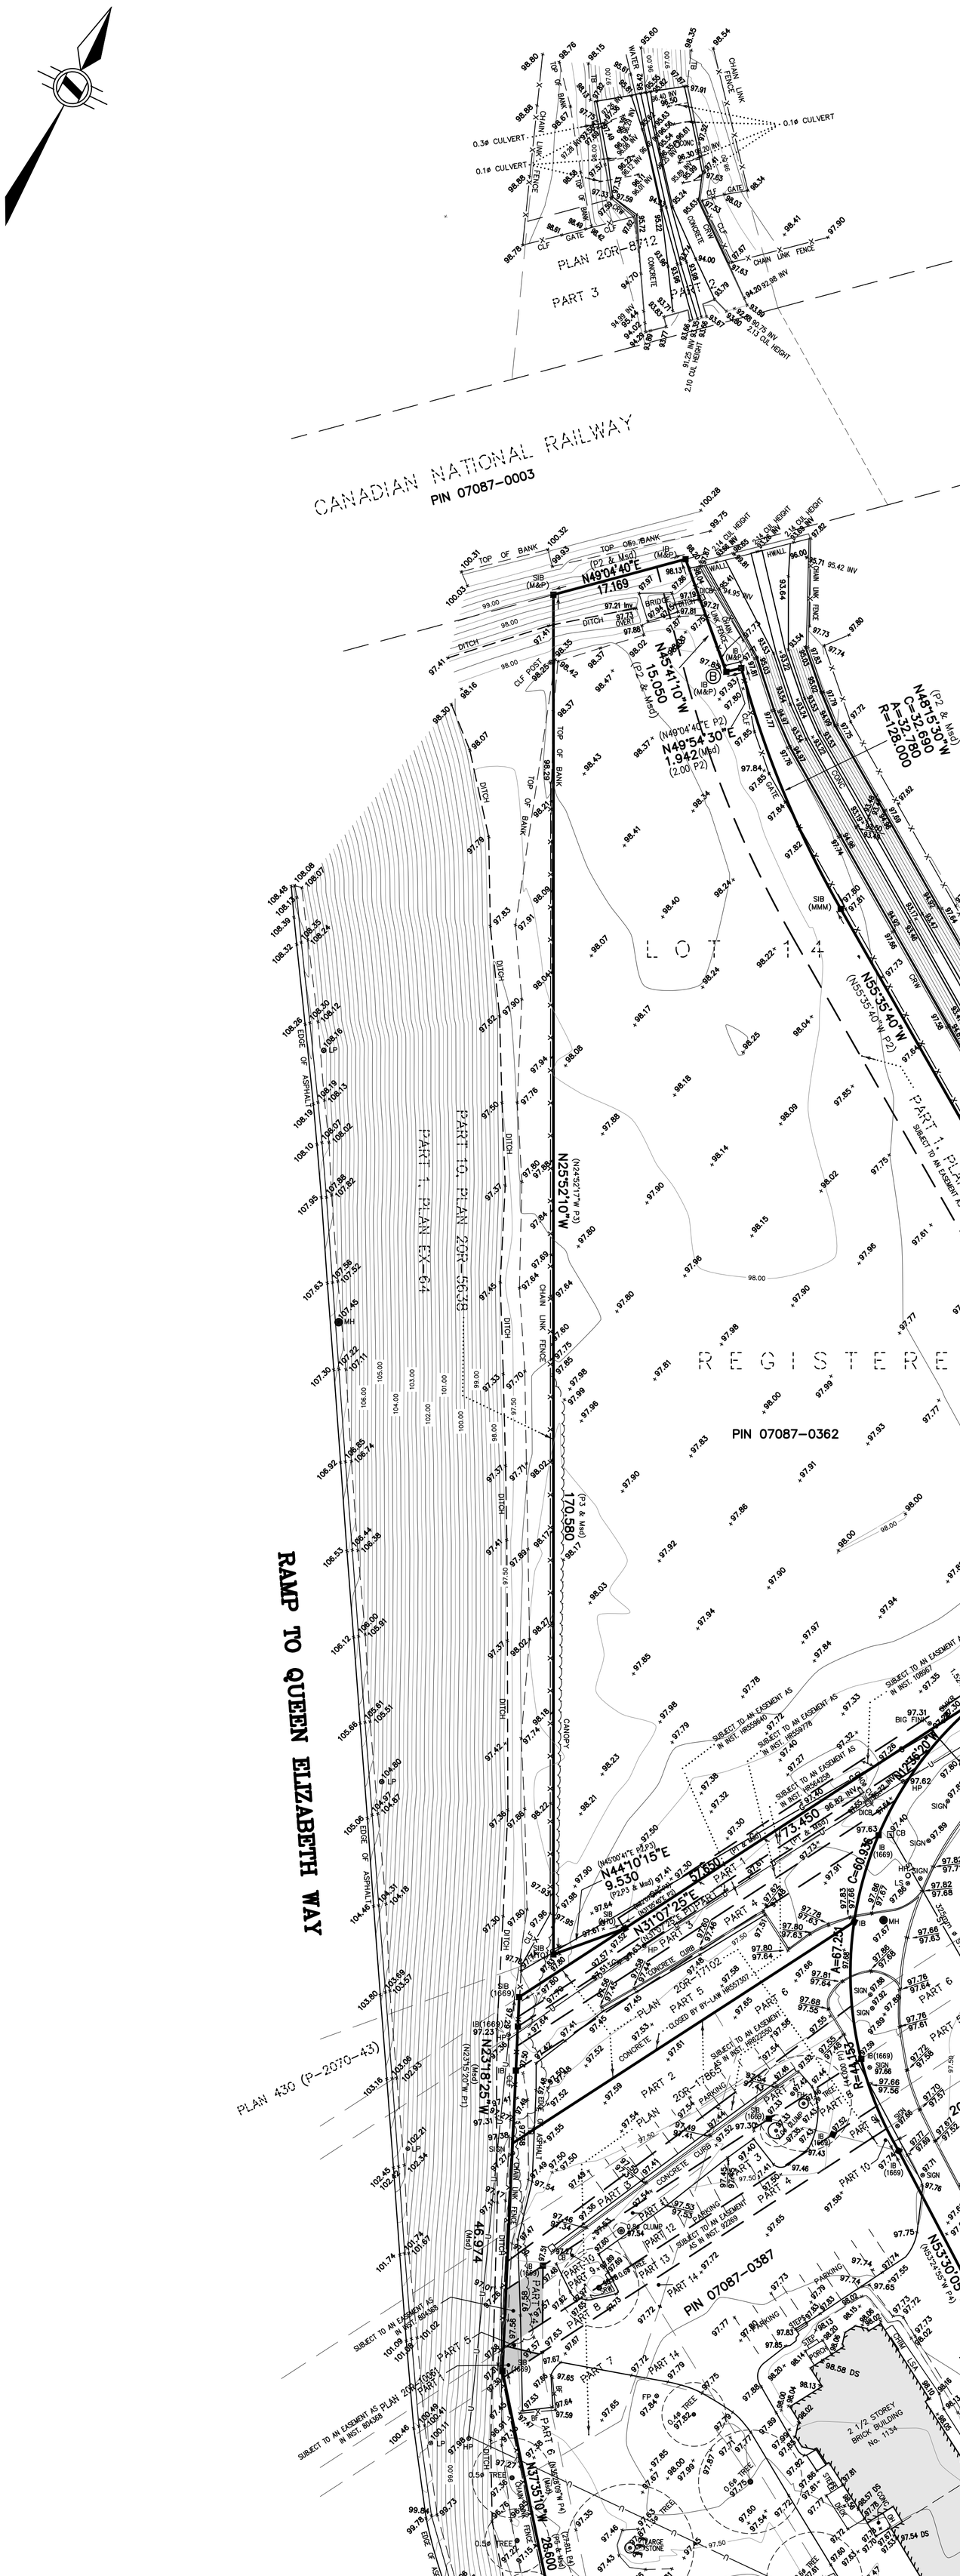
CITY OF BURLINGTON

REGIONAL MUNICIPALITY OF HALTON

SCALE 1:400 METRIC

8 4 0 8 16 24 metres

S.D. McLAREN, O.L.S. – 2021


CANADIAN NATIONAL RAILWAY
PIN 07087-0003
PLAN 20R-8612
PART 3
PART 2
PART 1
LOT 14
BRANT'S BLOCK
REGISTERED PLAN 99
PART 1, PLAN 20R-9602
PART 3, PLAN 20R-9602
PART 1, PLAN 20R-5638
PART 10, PLAN 20R-5638
PART 1, PLAN EX-64
RAMP TO QUEEN ELIZABETH WAY
PIN 07087-0362
PIN 07087-0387
PLAN 430 (P-2070-43)
PLAINS ROAD EAST
PART 1, PLAN 20R-352 (P-2070-188)
PIN 07087-0384
PART 4, PLAN 20R-17865
PART 1, PLAN 20R-17102
PART 2, PLAN 20R-17865
PART 1, PLAN 20R-17865
PART 1, PLAN 20R-5638
PART 1, PLAN 20R-6130
PART 1, PLAN 20R-9602
PART 3, PLAN 20R-9602
PIN 07087-0337
PIN 07087-0361
PLAN 20R-5638
PLAN 20R-17865
PLAN 20R-6130
PLAN 20R-17102
PLAN 20R-9602