SKETCH SHOWING ELEVATIONS
FOR ENGINEER'S USE
CITY OF BURLINGTON
REGIONAL MUNICIPALITY OF HALTON


SCALE 1:500

10m 0m 10m 20m 30m 40metres

R-PE SURVEYING LTD., O.L.S.

METRIC

DISTANCES AND COORDINATES SHOWN ON THIS PLAN ARE IN METRES AND CAN BE CONVERTED TO FEET BY DIVIDING BY 0.3048.

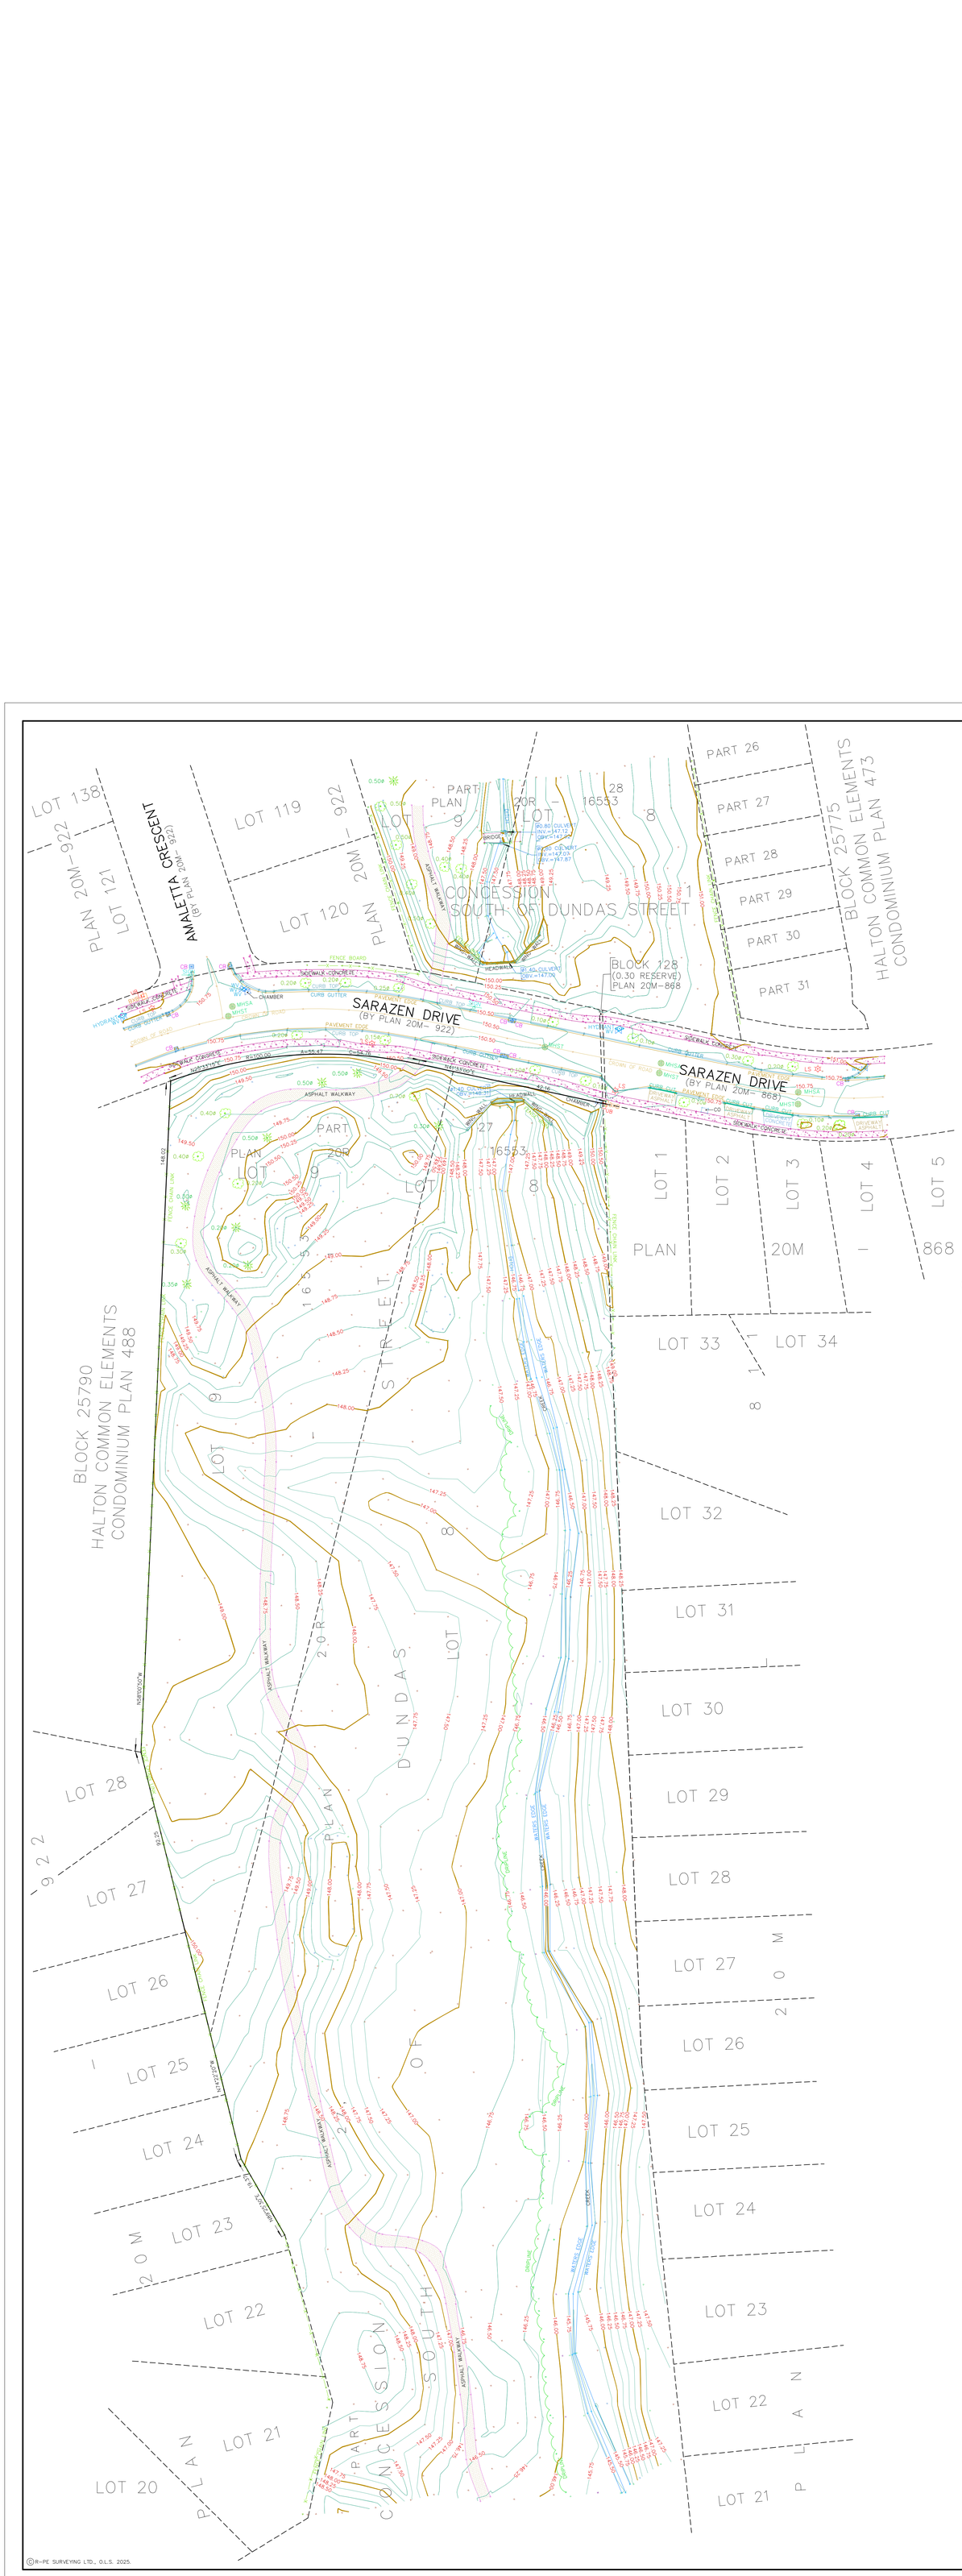

CAUTION

THIS IS NOT A PLAN OF SURVEY AND SHALL NOT TO BE USED EXCEPT FOR THE PURPOSE INDICATED IN THE TITLE BLOCK.

THIS SKETCH IS PROTECTED BY COPYRIGHT © R-PE SURVEYING LTD., O.L.S. 2025.

LEGEND

OBV	DENOTES OBVERT ELEVATION
INV	DENOTES INVERT ELEVATION
Ø	DENOTES DIAMETER
	DENOTES DECIDUOUS TREE
	DENOTES CONIFEROUS TREE
CO	DENOTES CONCRETE OUTLINE
	DENOTES FENCE
CB	DENOTES CATCH BASIN
BXB	DENOTES BELL BOX
UB	DENOTES UTILITY BOX
	DENOTES FIRE HYDRANT
MHSA	DENOTES MANHOLE SANITARY
MHST	DENOTES MANHOLE STORMWATER
WV	DENOTES WATER VALVE
LS	DENOTES LAMP STANDARD

BENCHMARK NOTE

ELEVATIONS ARE GEODETIC AND ARE REFERRED TO THE CITY OF BURLINGTON VERTICAL BENCHMARK NUMBER 414 HAVING AN ORTHOMETRIC ELEVATION OF 139.89 METRES. ELEVATIONS ARE REFERENCED TO THE CANADIAN GEODETIC VERTICAL DATUM OF 1928, 1978 ADJUSTMENT (CGVD-1928:1978).

BRASS PLAQUE SET ON SOUTHWEST CORNER OF WING WALL OF CULVERT 0.50M FROM SOUTH END AND 0.13M BELOW TOP OF WALL ON MILLCROFT PARK DRIVE AND APPROXIMATELY 40M EAST OF COUNTRY CLUB DRIVE ON THE SOUTH SIDE OF THE ROAD.

NOTES

BOUNDARY LINE-WORK COMPLIED FROM LAND REGISTRY OFFICE PLANS.

THE FIELD OBSERVATIONS REPRESENTED ON THIS PLAN WERE COMPLETED ON

THE 23rd DAY OF JUNE, 2025

ADDITIONAL FIELD OBSERVATIONS REPRESENTED ON THIS PLAN WERE COMPLETED ON

THE 31st DAY OF JULY, 2025

ADDITIONAL FIELD OBSERVATIONS REPRESENTED ON THIS PLAN WERE COMPLETED ON

THE 24th DAY OF OCTOBER, 2025

SKETCH IS AN ORIGINAL IF EMBOSSED BY THE SURVEYOR'S SEAL.

R-PE SURVEYING LTD.
ONTARIO LAND SURVEYORS
643 Chrislea Road, Suite 7
Woodbridge, Ontario L4L 8A3
Tel.(416)635-5000 Fax (416)635-5001
Tel.(905)264-0881 Fax (905)264-2099
Website: www.r-pe.ca

DRAWN: S.F.

JOB No. 16-073 CAD FILE No.16-073tp19C

©R-PE SURVEYING LTD., O.L.S. 2025.