
PART 2
THIS PLAN MUST BE READ IN CONJUNCTION WITH SURVEY REPORT DATED: JANUARY 9, 2008.

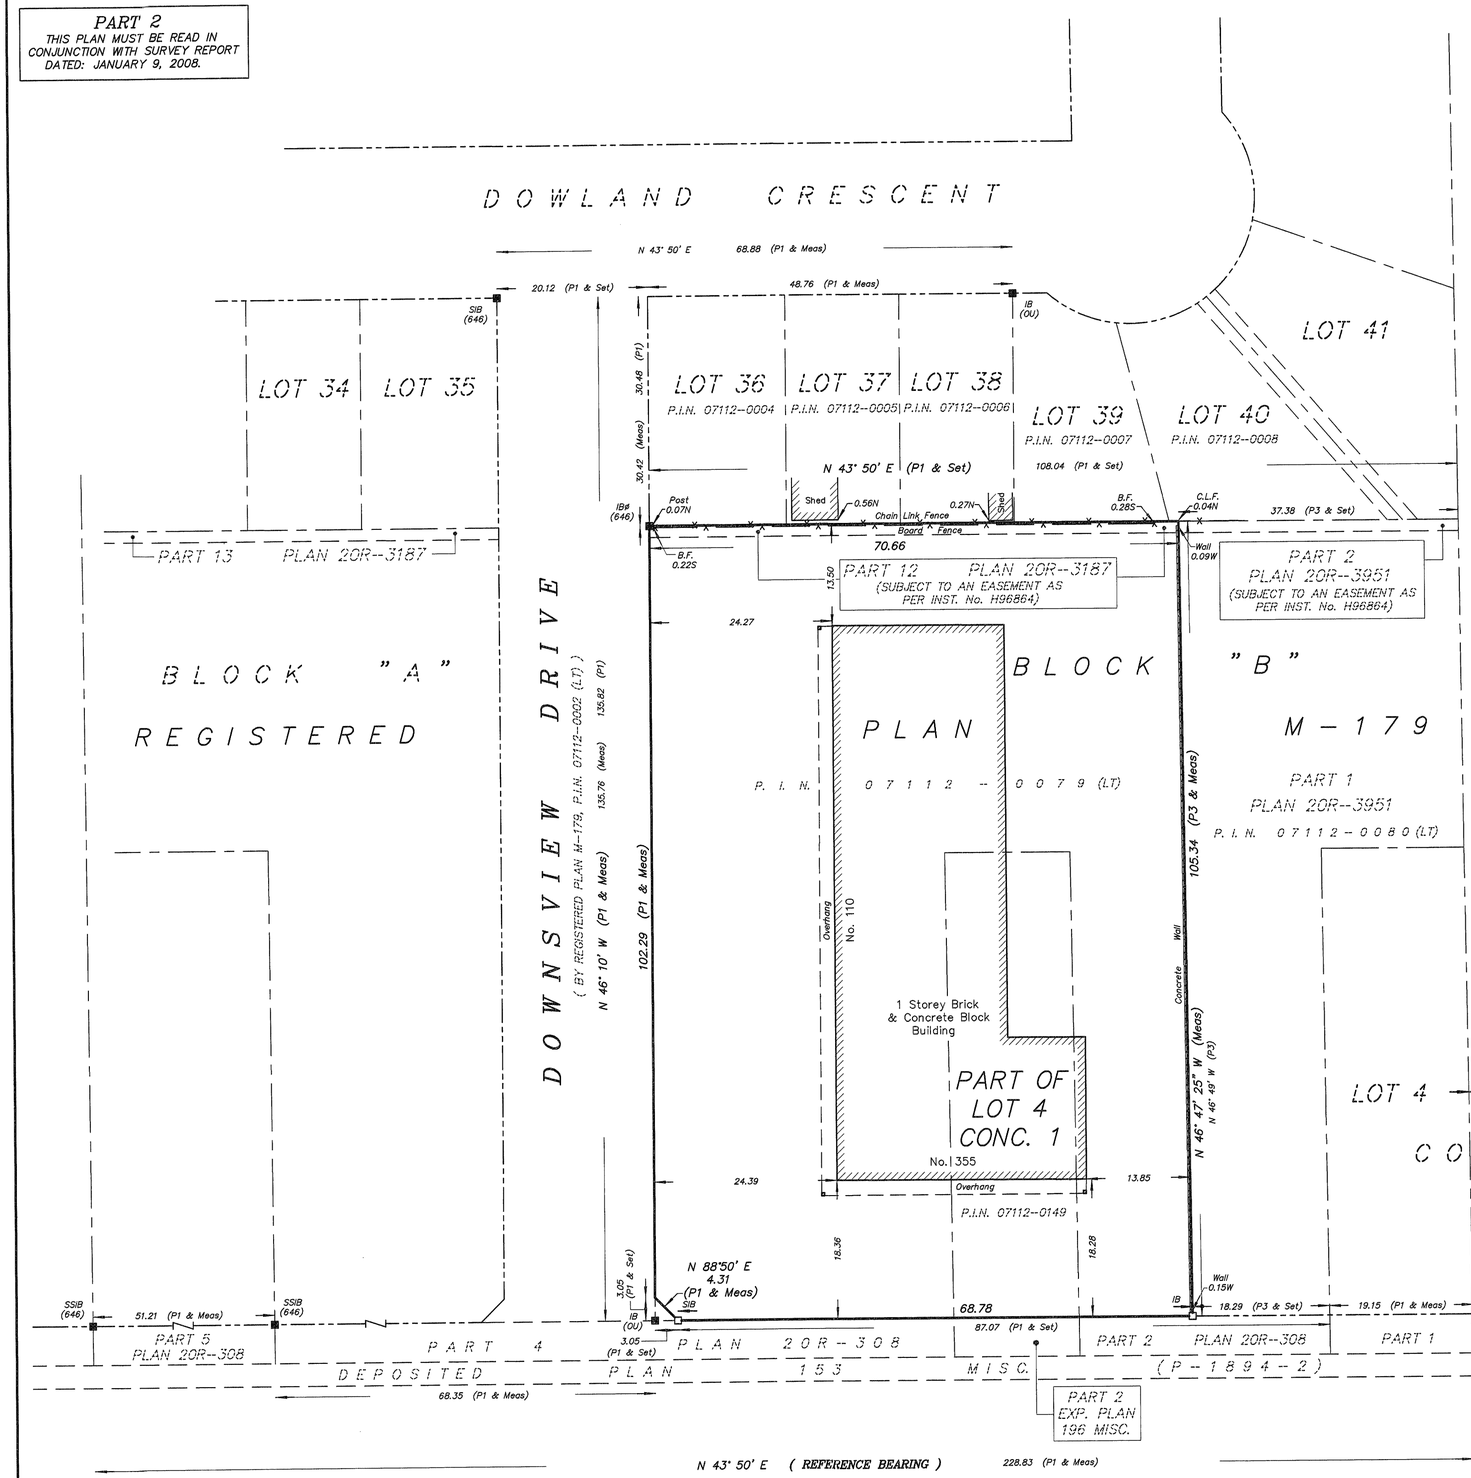

PLAINS ROAD EAST
(ROAD ALLOWANCE BETWEEN BROKEN FRONT CONCESSION AND CONCESSION 1)
(WIDENED BY BY-LAW No. 130-1980, REGISTERED AS INST. No. 530140)
P. I. N. 07112-0003 (LT)

SURVEYOR'S REAL PROPERTY REPORT - PART 1
PLAN OF

PART OF BLOCK B REGISTERED PLAN M-179
AND
PART OF LOT 4 CONCESSION 1
(GEOGRAPHIC TOWNSHIP OF EAST FLAMBOROUGH)

CITY OF BURLINGTON
REGIONAL MUNICIPALITY OF HALTON

SCALE 1:500

0 10 20 30 40 METRES

B.A. JACOBS SURVEYING LTD.
ONTARIO LAND SURVEYOR

METRIC NOTE:
DISTANCES SHOWN ON THIS PLAN ARE IN METRES AND CAN BE CONVERTED TO FEET BY DIVIDING BY 0.3048.

BEARING NOTE:
BEARINGS ARE ASTRONOMIC AND ARE REFERRED TO THE NORTHWESTERLY LIMIT OF PLAINS ROAD EAST AS SHOWN ON REGISTERED PLAN M-179, HAVING A BEARING OF N 43°50' E.

LEGEND:

■	DENOTES SURVEY MONUMENT FOUND
□	DENOTES SURVEY MONUMENT PLANTED
SIB	DENOTES STANDARD IRON BAR
IB	DENOTES IRON BAR
IB#	DENOTES ROUND IRON BAR
WIT.	DENOTES WITNESS
P1	DENOTES REGISTERED PLAN M-179
P2	DENOTES PLAN 20R-308
P3	DENOTES PLAN 20R-3951
(646)	DENOTES R.G. SEWELL O.L.S.
B.F.	DENOTES BOARD FENCE
C.L.F.	DENOTES CHAIN LINK FENCE

ASSOCIATION OF ONTARIO LAND SURVEYORS
PLAN SUBMISSION FORM
1682572
THIS PLAN IS NOT VALID UNLESS IT IS AN EMBOSSED ORIGINAL COPY ISSUED BY THE SURVEYOR
In accordance with Regulation 1026, Section 29(3).

THIS REPORT WAS PREPARED FOR PRIME REAL ESTATE GROUP

SURVEYOR'S CERTIFICATE

I CERTIFY THAT:

1. THIS SURVEY AND PLAN ARE CORRECT AND IN ACCORDANCE WITH THE SURVEYS ACT, THE SURVEYORS ACT AND THE REGULATIONS MADE UNDER THEM.
2. THE SURVEY WAS COMPLETED ON DECEMBER 27, 2007

JANUARY 9, 2008.
DATE

BRYAN JACOBS
ONTARIO LAND SURVEYOR

B.A. JACOBS SURVEYING LTD.
131 JOHN STREET SOUTH, SUITE 101
HAMILTON, ONTARIO (L8N 2C9)
PHONE 905-521-1635 FAX 905-521-0089
MEMBER

© - COPYRIGHT

JOB No. 07585