
PART 2
THIS PLAN MUST BE READ IN CONJUNCTION WITH SURVEY REPORT DATED: DECEMBER 3, 2013.

SURVEYOR'S REAL PROPERTY REPORT – PART 1
PLAN OF

BLOCK "A" REGISTERED PLAN M–179

CITY OF BURLINGTON

REGIONAL MUNICIPALITY OF HALTON

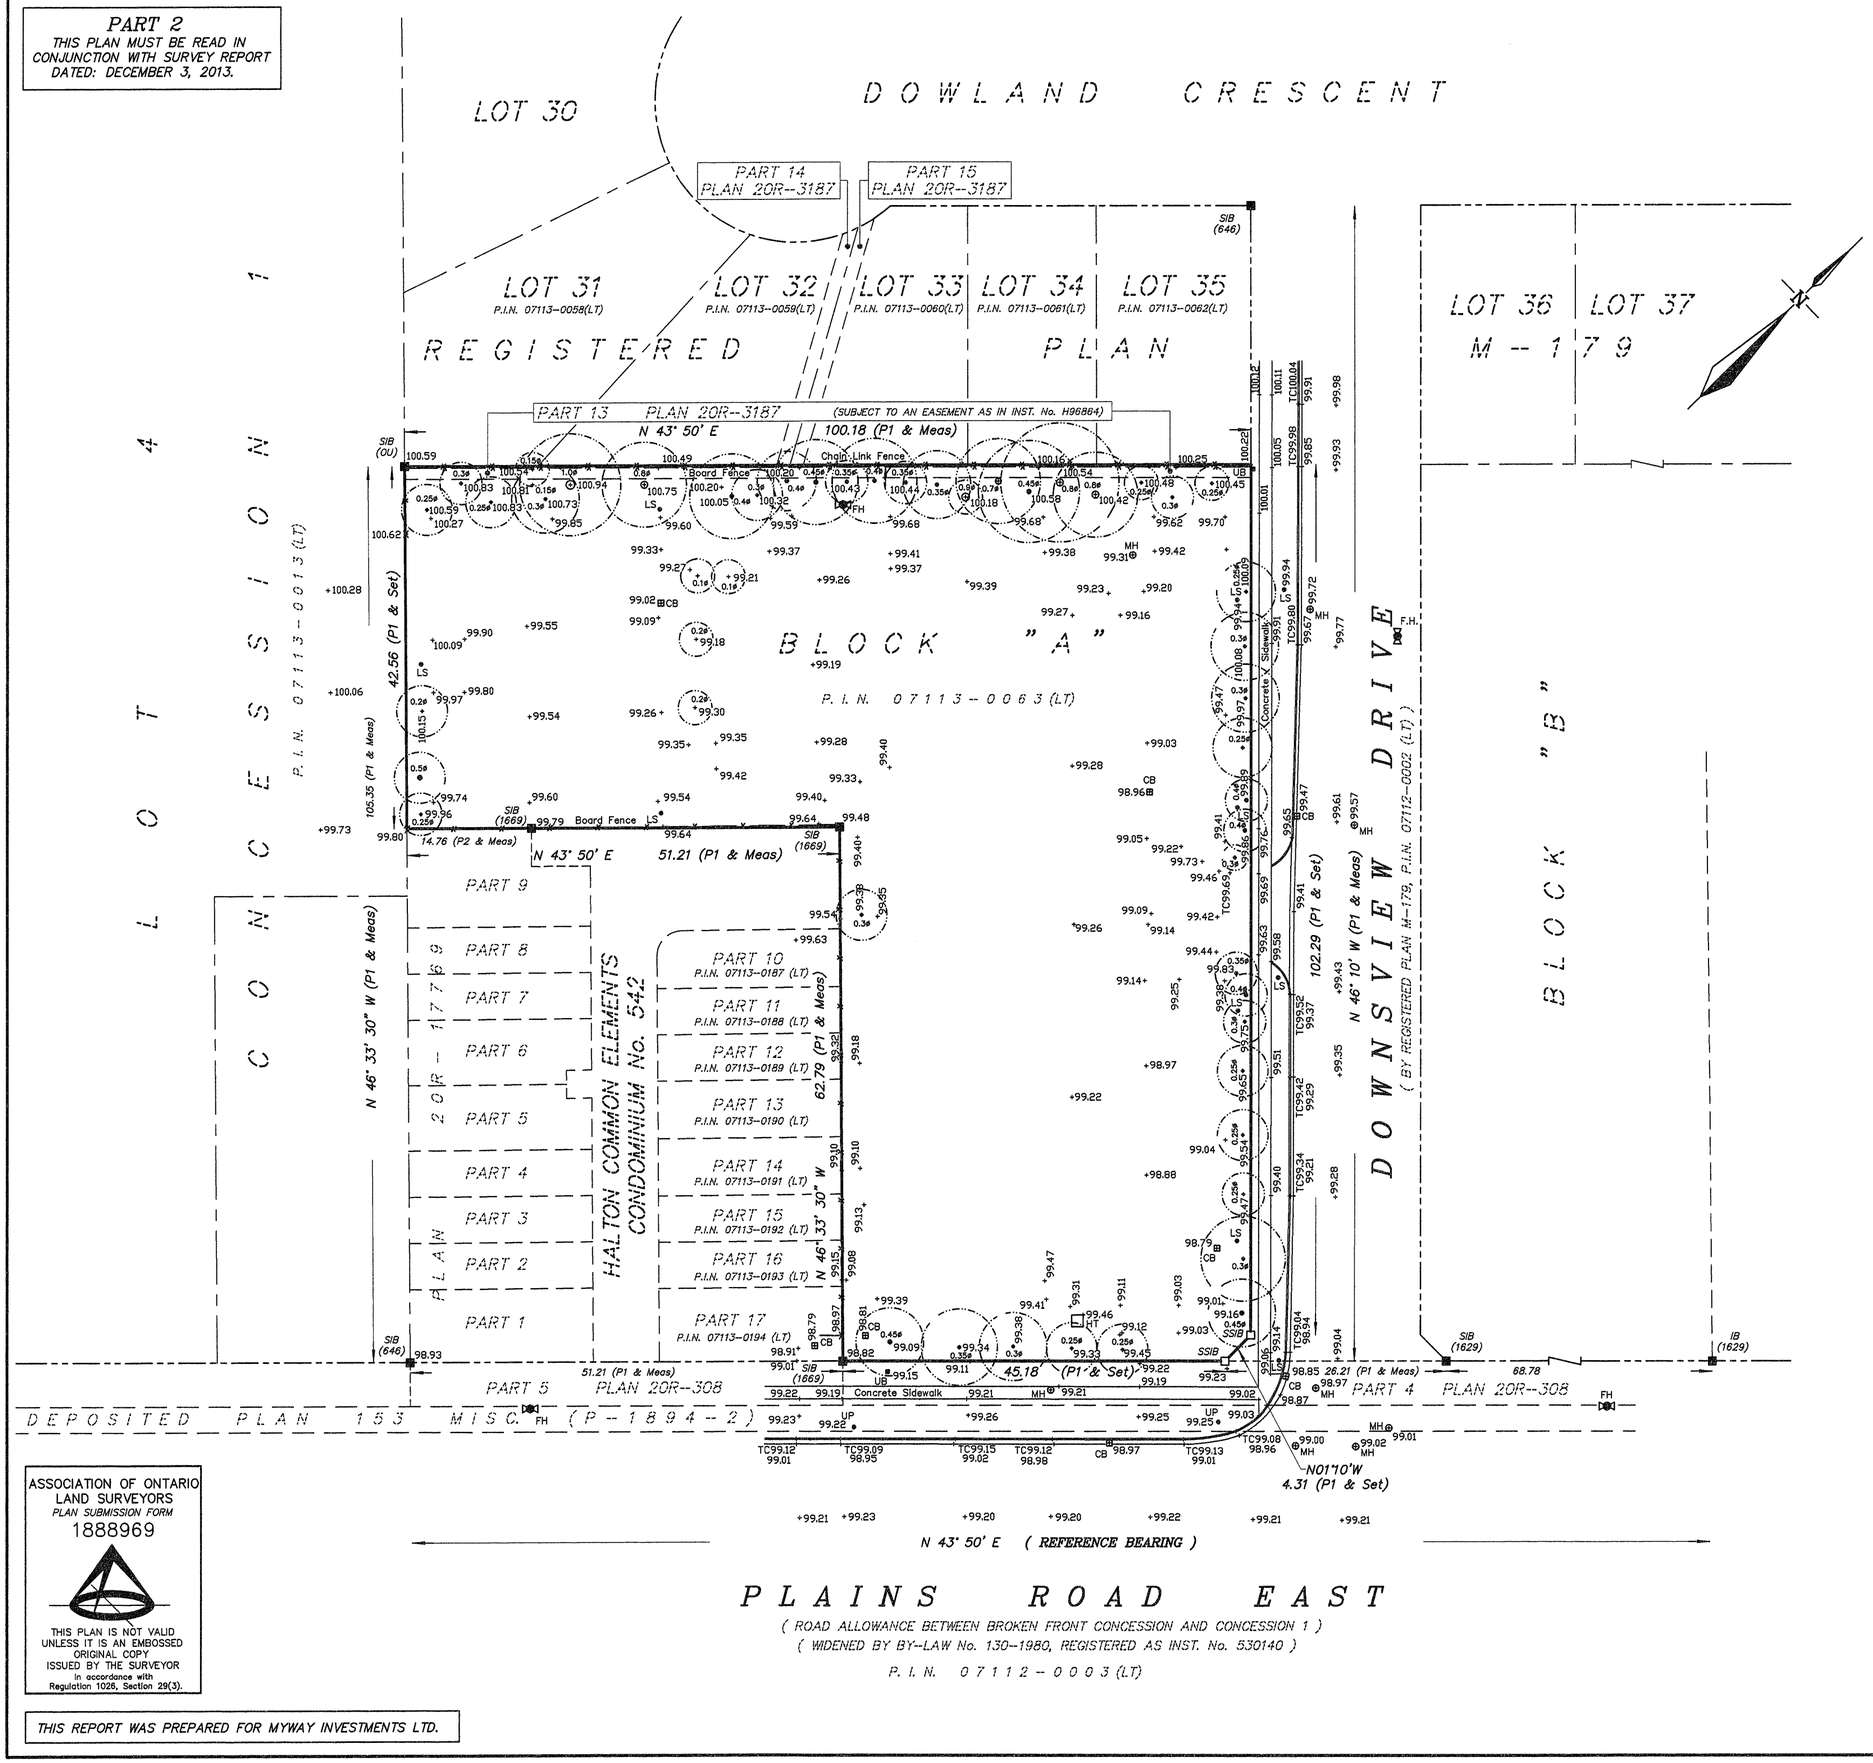

PLAINS ROAD EAST

(ROAD ALLOWANCE BETWEEN BROKEN FRONT CONCESSION AND CONCESSION 1)
(WIDENED BY BY–LAW No. 130–1980, REGISTERED AS INST. No. 530140)
P. I. N. 07112–0003 (LT)

SCALE 1:500

0 10 20 30 40 METRES

B.A. JACOBS SURVEYING LTD.
ONTARIO LAND SURVEYOR

METRIC NOTE:
DISTANCES SHOWN ON THIS PLAN ARE IN METRES AND CAN BE CONVERTED TO FEET BY DIVIDING BY 0.3048.

BEARING NOTE:
BEARINGS ARE ASTRONOMIC AND ARE REFERRED TO THE NORTHWESTERLY LIMIT OF PLAINS ROAD EAST AS SHOWN ON REGISTERED PLAN M–179, HAVING A BEARING OF N 43°50' E.

ELEVATION NOTE:
ELEVATIONS SHOWN ON THIS PLAN ARE REFERRED TO CITY OF BURLINGTON BENCH MARK INDEXED AS No. 44.

LOCATION: MAPLEHURST SCHOOL, 481 PLAINS ROAD EAST (HIGHWAY No. 2) 1.92 km. NORTHEAST OF THE WATERDOWN ROAD; TABLET IN THE FRONT OF SOUTHEAST CONCRETE FOUNDATION WALL, 1.5 m. SOUTHWEST OF THE MOST EASTERLY OF TWO ENTRANCES, 104 cm. BELOW RED BRICK SIDING. No. 3488.

ELEVATION = 98.754 m.

LEGEND:

■	DENOTES SURVEY MONUMENT FOUND
□	DENOTES SURVEY MONUMENT PLANTED
SIB	DENOTES STANDARD IRON BAR
IB	DENOTES IRON BAR
SSIB	DENOTES SHORT STANDARD IRON BAR
(OU)	DENOTES ORIGIN UNKNOWN
P1	DENOTES REGISTERED PLAN M–179
P2	DENOTES PLAN 20R–17769
(1669)	DENOTES W.T. PEARCE O.L.S.
(646)	DENOTES R.G. SEWELL O.L.S.
(1629)	DENOTES B.A. JACOBS O.L.S.
L.S.	DENOTES LIGHT STANDARD
U.P.	DENOTES UTILITY POLE
C.B.	DENOTES CATCH BASIN
M.H.	DENOTES MANHOLE
U.B.	DENOTES UTILITY BOX
0.3ø	DENOTES DIAMETER OF TREE
T.C.	DENOTES TOP OF CURB
F.H.	DENOTES FIRE HYDRANT
H.T.	DENOTES HYDRO TRANSFORMER

SURVEYOR'S CERTIFICATE

I CERTIFY THAT:

1. THIS SURVEY AND PLAN ARE CORRECT AND IN ACCORDANCE WITH THE SURVEYS ACT, THE SURVEYORS ACT AND THE REGULATIONS MADE UNDER THEM.
2. THE SURVEY WAS COMPLETED ON NOVEMBER 28, 2013.

DECEMBER 3, 2013.
DATE

BRYAN JACOBS
ONTARIO LAND SURVEYOR

ASSOCIATION OF ONTARIO LAND SURVEYORS
PLAN SUBMISSION FORM
1888969

THIS PLAN IS NOT VALID UNLESS IT IS AN EMBOSSED ORIGINAL COPY ISSUED BY THE SURVEYOR in accordance with Regulation 1026, Section 29(3).

THIS REPORT WAS PREPARED FOR MYWAY INVESTMENTS LTD.

B.A. JACOBS SURVEYING LTD.
152 JACKSON STREET EAST, SUITE 102
HAMILTON, ONTARIO (L8N 1L3)
PHONE 905–521–1535 FAX 905–521–0089

© – COPYRIGHT

JOB No. 13s86–T(NB)