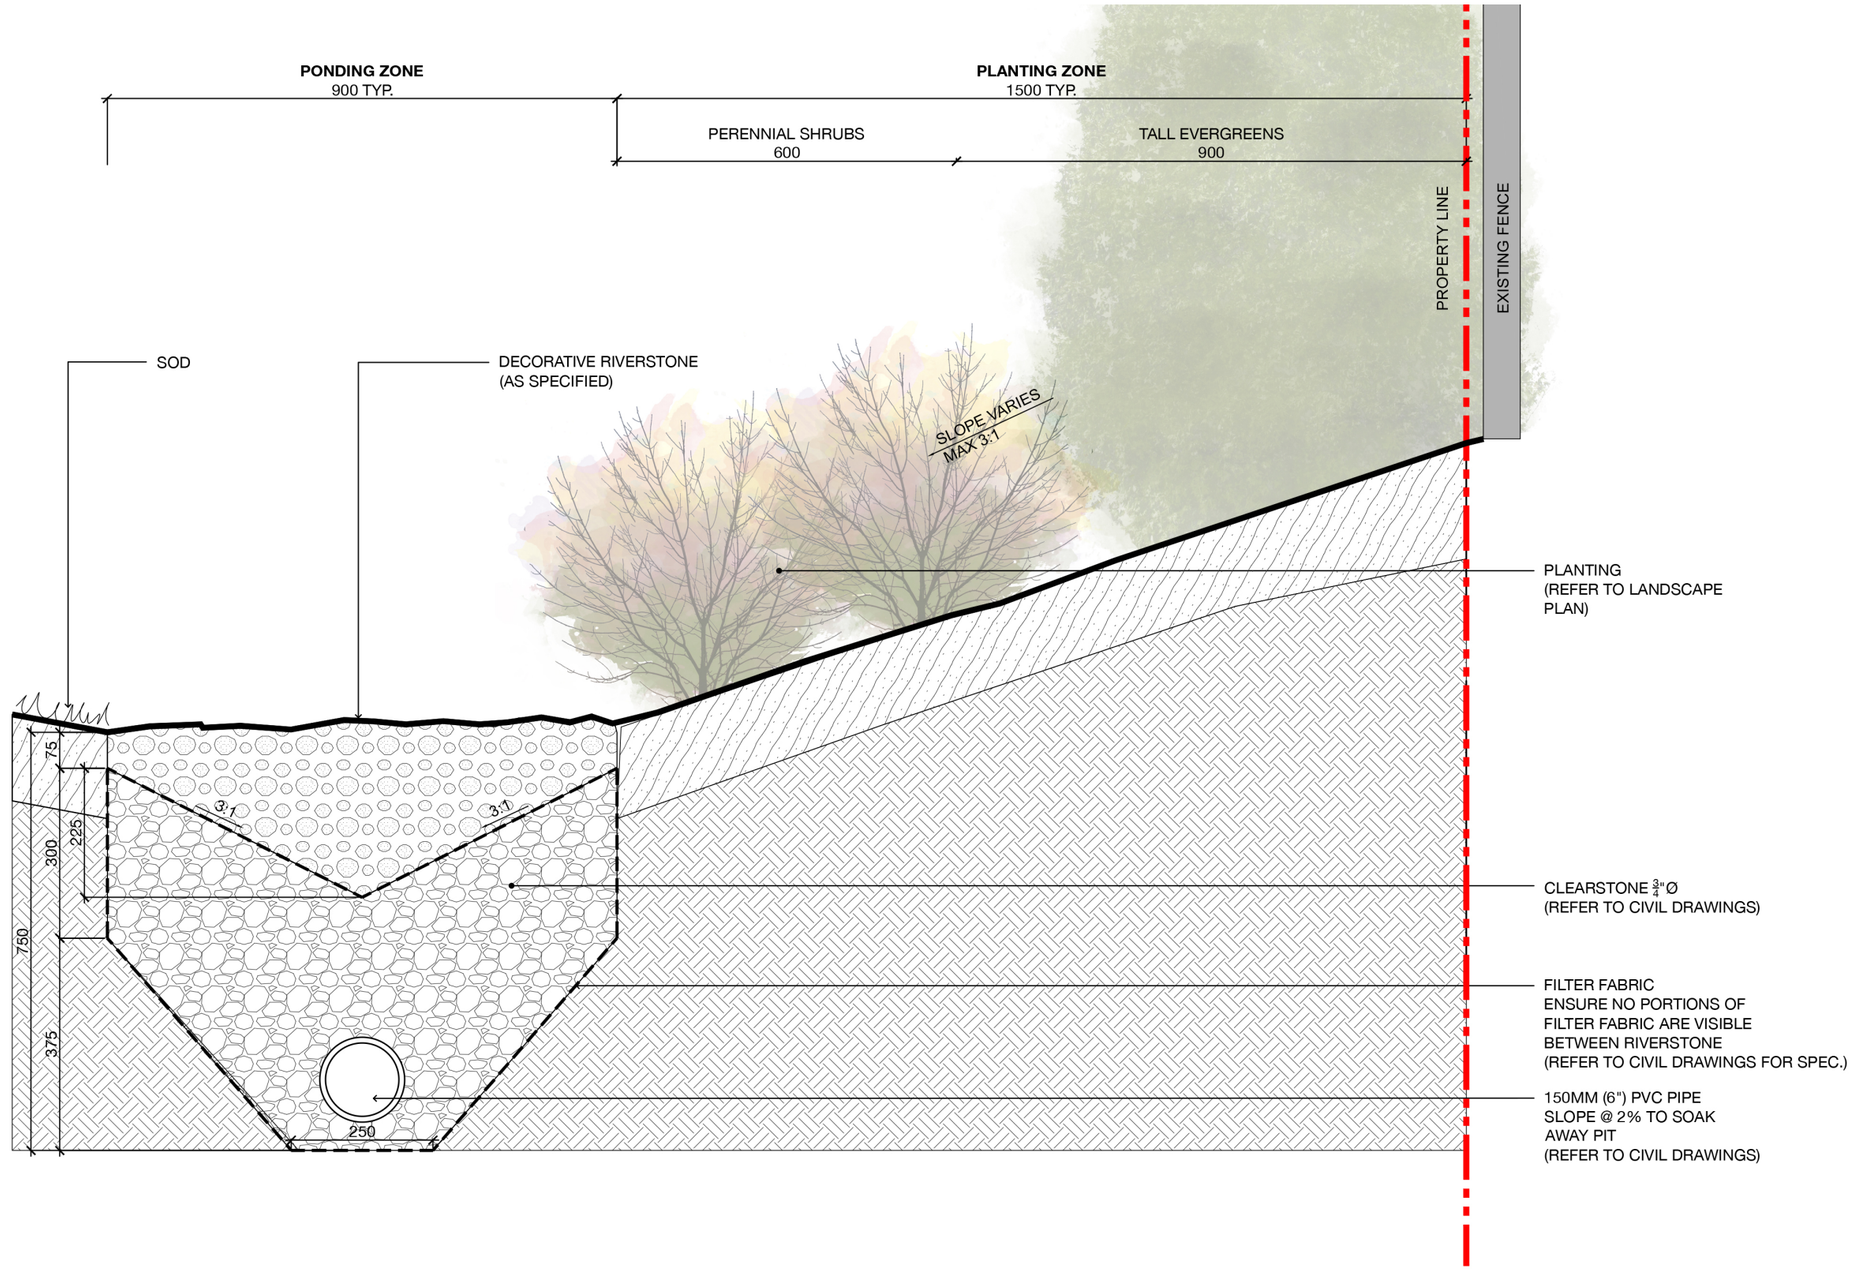


Vegetated Swale Concept, 5219 Upper Middle Road

FEB 6, 2018

GEOMETRIC