
METRIC: DISTANCES AND ELEVATIONS SHOWN ON THIS PLAN ARE IN METRES AND CAN BE CONVERTED TO FEET BY DIVIDING BY 0.3048.

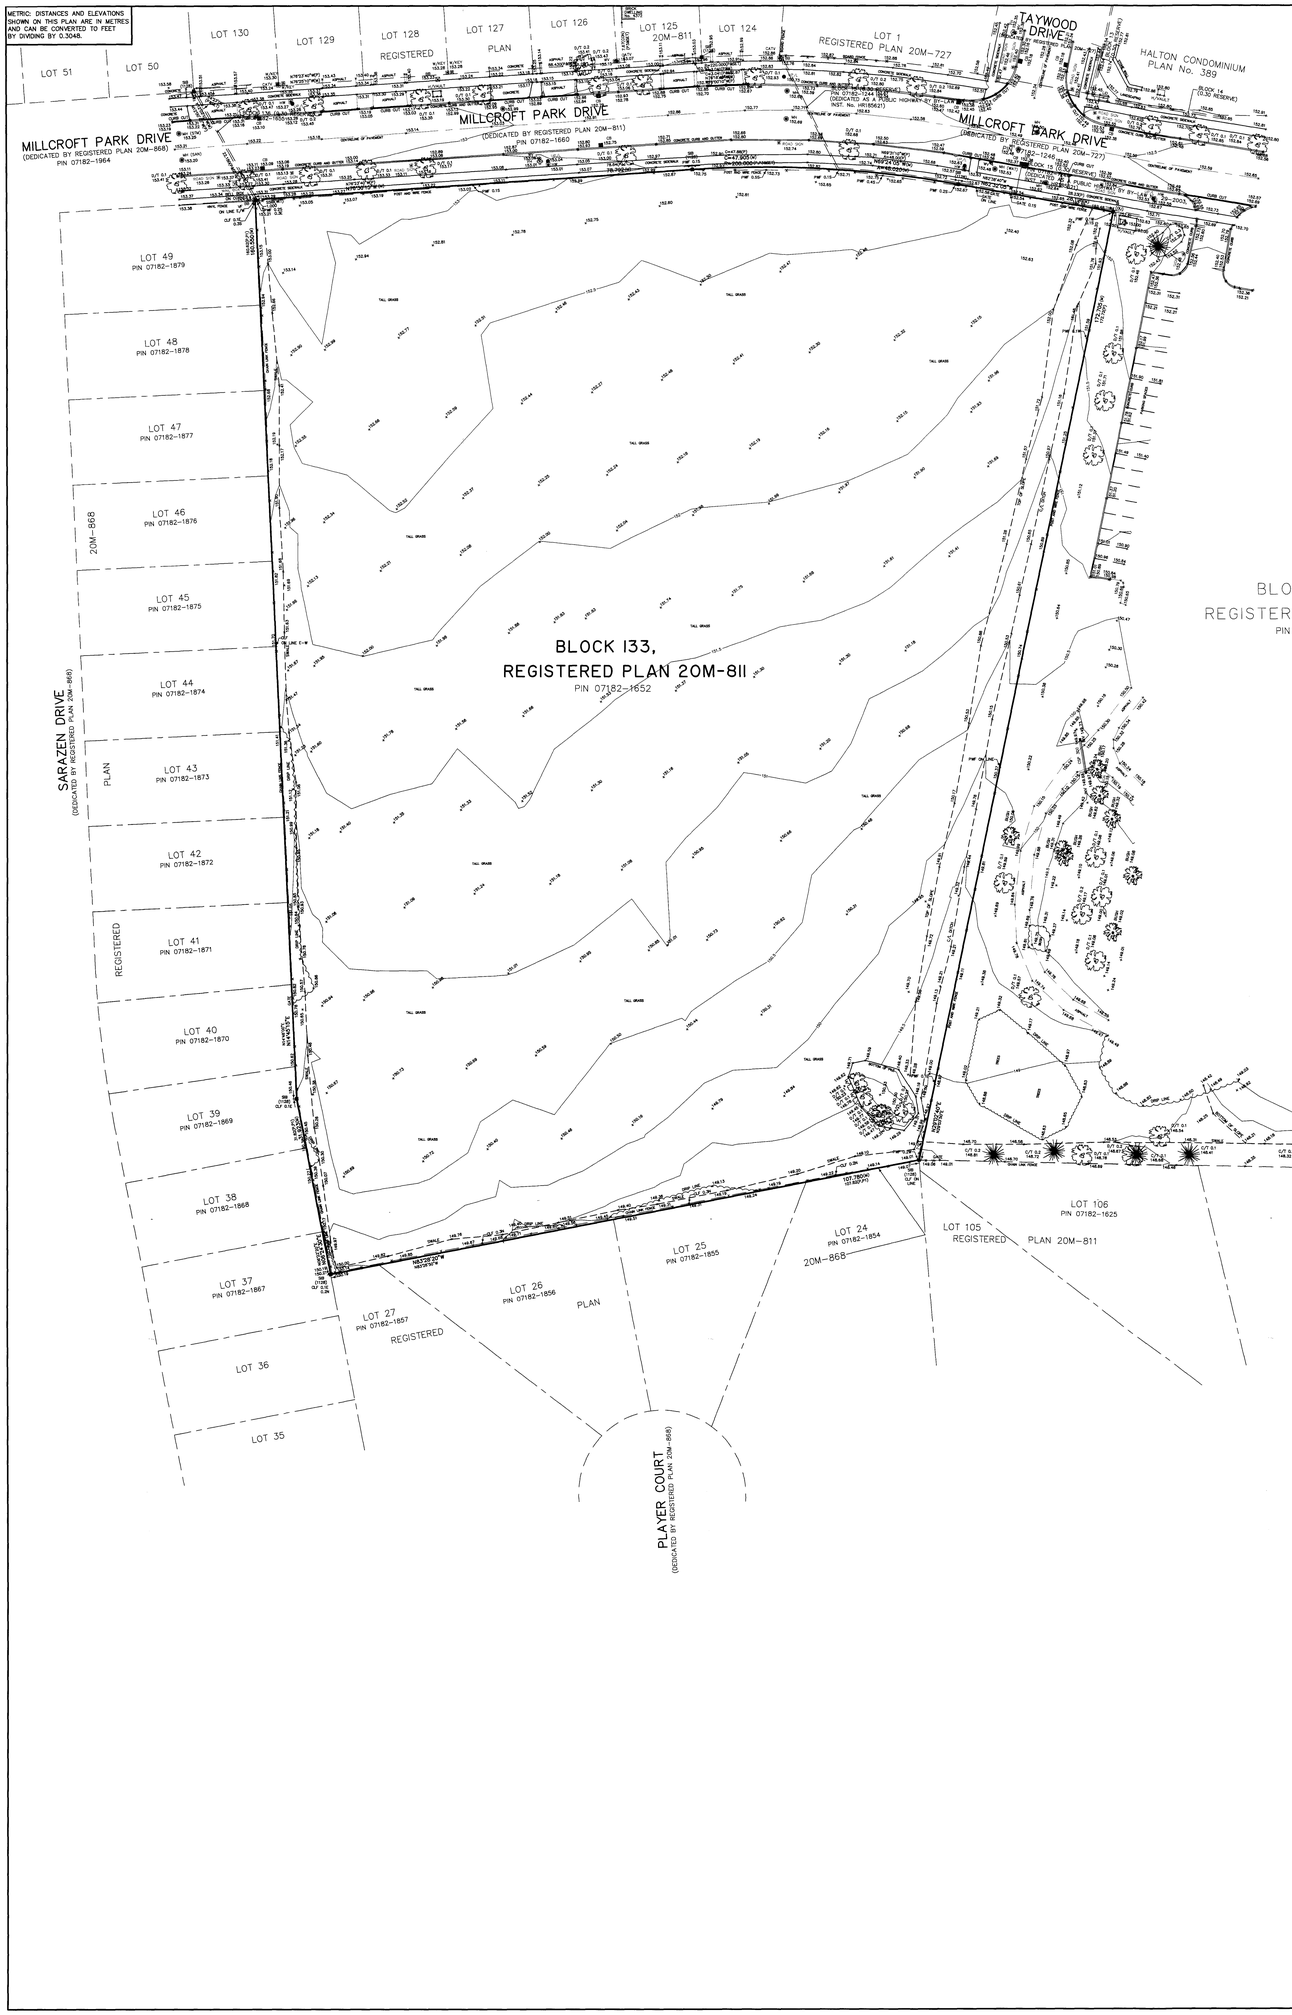


TOPOGRAPHIC PLAN OF SURVEY OF
# BLOCK 133
# REGISTERED PLAN 20M-811
# CITY OF BURLINGTON
# REGIONAL MUNICIPALITY OF HALTON
SCALE 1:300 (PLOTTING SCALE 1:400)

5 2.5 0 5 10 15 20 METRES

SCHAEFFER DZALDOV BENNETT LTD.
© COPYRIGHT

## NOTES

| | | |
|---|---|---|
| ● | DENOTES | FOUND MONUMENT |
| □ | " | PLANTED MONUMENT |
| SIB | " | STANDARD IRON BAR |
| IB | " | 19mm DIAMETER IRON BAR |
| IB | " | IRON BAR |
| WIT | " | WITNESS |
| P1 | " | REGISTERED PLAN 20M-811 |
| P2 | " | REGISTERED PLAN 20M-727 |
| P3 | " | REGISTERED PLAN 20M-725 |
| SCH | " | DAVID HOPWOOD LIMITED, O.L.S., SURVEY DATED APRIL 29, 2003 |
| M | " | MEASURED |
| W | " | WITNESS |
| MMM | " | MSP GEOMATICS ONTARIO LIMITED |
| HOP | " | D.G. HOPWOOD, O.L.S. |
| OU | " | ORIGIN UNKNOWN |
| CF | " | CHAIN LINK FENCE |
| FWF | " | POST AND WIRE FENCE |
| VF | " | VINYL FENCE |

BEARINGS ARE GRID DERIVED FROM 6° UTM COORDINATE SYSTEM, ZONE 17 NAD 83 (ORIGINAL).

## TOPOGRAPHIC NOTES

| | | |
|---|---|---|
| BB | ▣ | DENOTES BELL BOX |
| CB | ■ | DENOTES CATCH BASIN |
| MH | ● | DENOTES MANHOLE |
| MH (SAN) | ● | DENOTES SANITARY MANHOLE |
| MH (STO) | ● | DENOTES STORM MANHOLE |
| MH (WAT) | ● | DENOTES WATER MANHOLE |
| HM | ● | DENOTES HAND MELL |
| WV | ⊣ | DENOTES WATER VALVE |
| W/KEY | ⊣ | DENOTES WATER KEY |
| G/KEY | ⊣ | DENOTES GAS KEY |
| UP | ● | DENOTES UTILITY POLE |
| FH | ◇ | DENOTES FIRE HYDRANT |
| CSP (500) | | DENOTES CORRUGATED STEEL PIPE (500mm DIA.) |
| INV. | ⊟ | DENOTES CULVERT INVERT |
| CATV | ▣ | DENOTES CABLE TV BOX |
| L | | DENOTES LIGHT |
| H | | DENOTES HYDRO |
| D/T 0.10 | | DENOTES DECIDUOUS TREE 0.10m dia. |
| C/T 0.10 | | DENOTES CONIFEROUS TREE 0.10m dia. |

EXTENT OF TOPOGRAPHIC DATA IS AS PER CONTRACT AND NOT MEANT TO BE COMPLETE PROPERTY

## BENCHMARK

ELEVATIONS SHOWN HEREON ARE GEODETIC AND ARE REFERRED TO CITY OF BURLINGTON MONUMENT No. 176 HAVING A PUBLISHED ELEVATION OF 148.534 METRES

CONTOUR INTERVAL 0.50m

## SURVEYOR'S CERTIFICATE

I CERTIFY THAT:

1. THIS SURVEY AND PLAN ARE CORRECT AND IN ACCORDANCE WITH THE SURVEYS ACT, THE SURVEYORS ACT AND THE REGULATIONS MADE UNDER THEM.

2. THE SURVEY WAS COMPLETED ON THE 10TH DAY OF AUGUST, 2021.

DATE : AUGUST 11, 2021

DAN DZALDOV
ONTARIO LAND SURVEYOR

ASSOCIATION OF ONTARIO LAND SURVEYORS
PLAN SUBMISSION FORM
2144679
THIS PLAN IS NOT VALID UNLESS IT IS AN EMBOSSED COPY OF THE ORIGINAL ISSUED BY THE SURVEYOR
In accordance with Regulation 1026, Section 29(3)

SCHAEFFER DZALDOV BENNETT LTD.
ONTARIO LAND SURVEYORS
64 JARDIN DRIVE CONCORD, ONTARIO L4K 3P3 TEL:(416)987-0101

| CALC. JZ | DRAWN SAM/LW | CHECKED JZ | SCALE 1:300 | JOB NO. 21-133-00 |
|---|---|---|---|---|