

TOPOGRAPHIC SURVEY
OF PART OF
LOT 84
REGISTERED PLAN 99
IN THE
CITY OF BURLINGTON
REGIONAL MUNICIPALITY OF HALTON
SCALE 1:200 METRIC

4 2 0 4 8 12 metres

S.D. McLAREN, O.L.S. – 2016

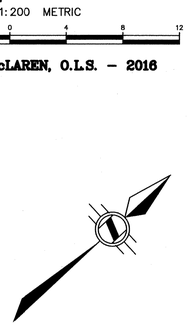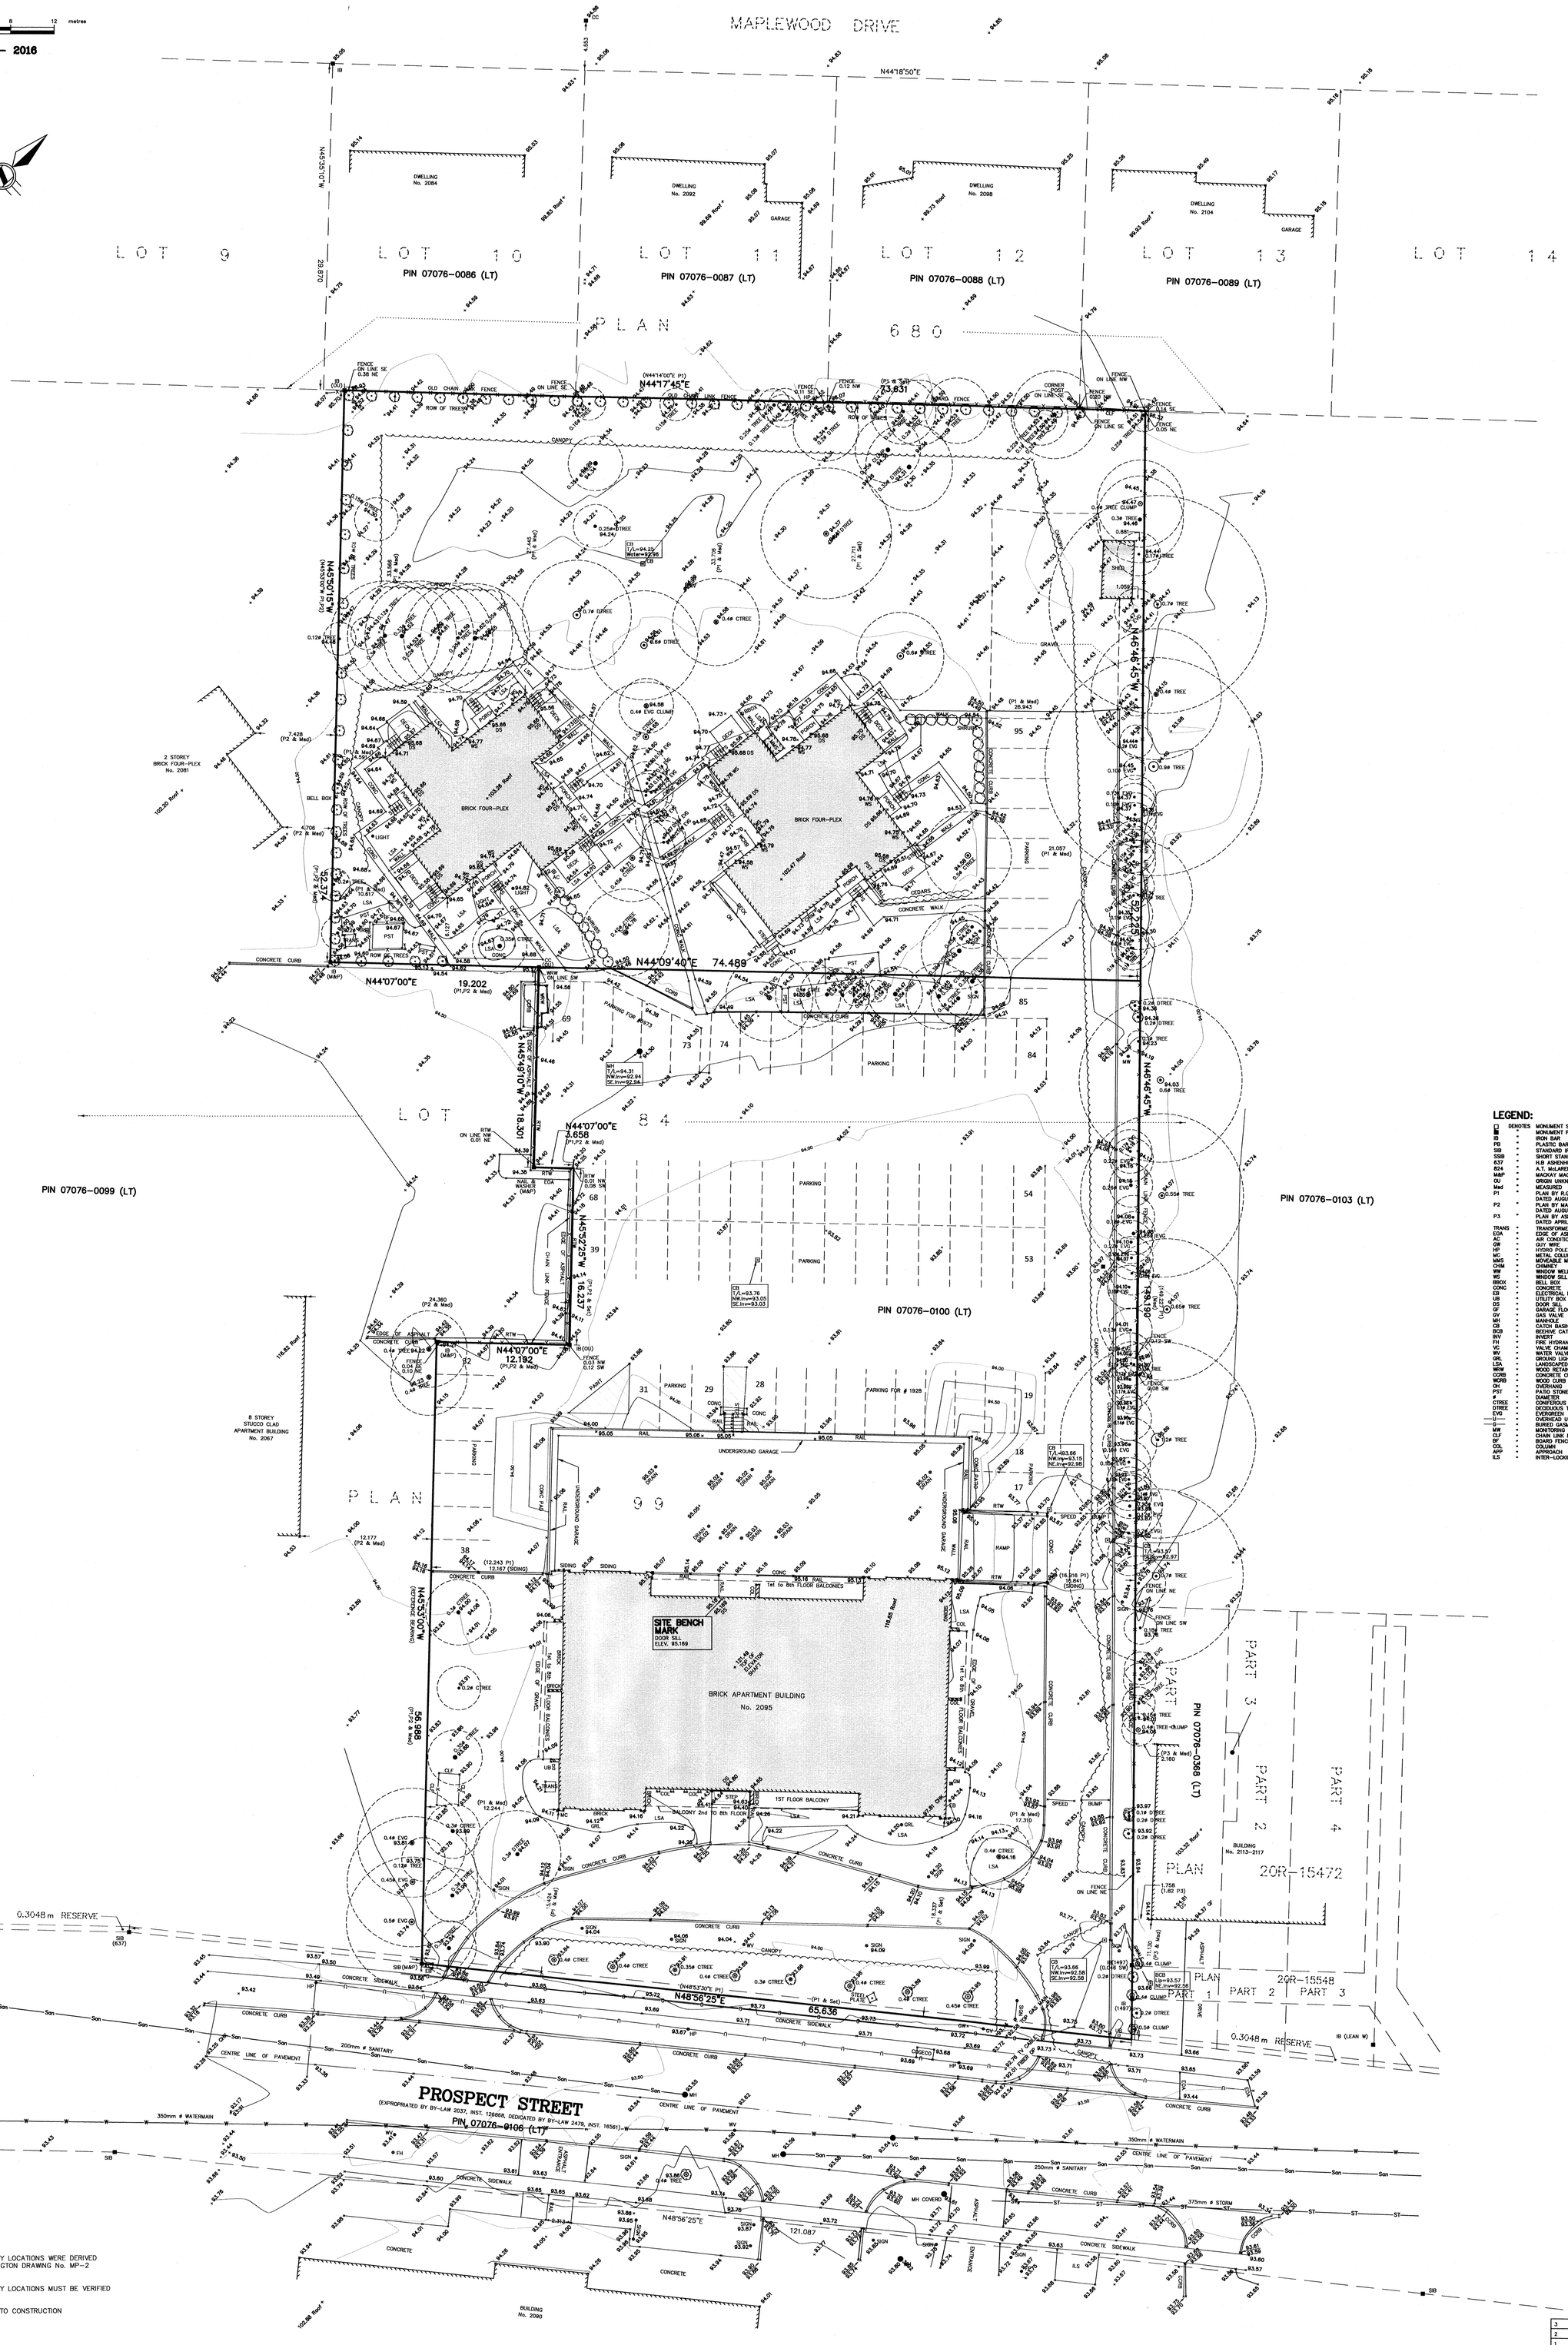


MAPLEWOOD DRIVE
N44°18'50"E
LOT 9
LOT 10
LOT 11
LOT 12
LOT 13
LOT 14
PIN 07076-0086 (LT)
PIN 07076-0087 (LT)
PIN 07076-0088 (LT)
PIN 07076-0089 (LT)
PLAN 680
DWELLING No. 2084
DWELLING No. 2092
DWELLING No. 2098
DWELLING No. 2104
GARAGE
N45°55'10"W 29.870
N44°17'45"E 73.631
N44°09'40"E 74.489
N44°07'00"E 19.202 (P1,P2 & Mad)
N45°52'25"W 16.237 (P1,P2 & Mad)
N44°07'00"E 3.658 (P1,P2 & Mad)
N44°07'00"E 12.192 (P1,P2 & Mad)
N45°10'10"W 18.301
N45°53'00"W 56.88 (P1,P2 & Mad)
N46°46'45"W 52.225
N46°46'45"W 79.190
N48°56'25"E 65.636
N48°56'25"E 121.087
2 STOREY BRICK FOUR-PLEX No. 2081
8 STOREY STUCCO CLAD APARTMENT BUILDING No. 2067
BRICK APARTMENT BUILDING No. 2095
BUILDING No. 2090
BUILDING No. 2113-2117
BRICK FOUR-PLEX
UNDERGROUND GARAGE
1st to 8th FLOOR BALCONIES
1ST FLOOR BALCONY
BALCONY 2nd TO 8th FLOOR
SITE BENCH MARK
DOOR SILL
ELEV. 95.189
PIN 07076-0099 (LT)
PIN 07076-0100 (LT)
PIN 07076-0103 (LT)
PIN 07076-0366 (LT)
PROSPECT STREET
(EXPROPRIATED BY BY-LAW 2037, INST. 129868, DEDICATED BY BY-LAW 2479, INST. 16561)
PIN 07076-0106 (LT)
0.3048 m RESERVE
PART 1 PART 2 PART 3
PART 2 PART 4
PLAN 20R-15472
PLAN 20R-15548
CANOPY
PARKING
GRAVEL
SHED
CONCRETE WALK
CONCRETE CURB
CONCRETE SIDEWALK
ASPHALT
CENTRE LINE OF PAVEMENT
200mm # SANITARY
250mm # SANITARY
350mm # WATERMAIN
375mm # STORM
FENCE ON LINE SE
FENCE ON LINE NW
FENCE ON LINE SW
FENCE ON LINE NE
OLD CHAIN LINK FENCE
ROW OF TREES
CANOPY
PARKING FOR # 1973
PARKING FOR # 1928
MH 95.05
MH 94.56
MH 94.04
MH 93.59
MH COVERD
CB T/L=94.29 Water=92.96
CB T/L=93.76 NW.Inv=93.05 SE.Inv=93.03
CB T/L=93.66 NW.Inv=93.15 NE.Inv=92.98
CB T/L=93.37 SW.Inv=92.97
CB T/L=93.57 NE.Inv=92.58 SE.Inv=92.58
MH T/L=94.31 NW.Inv=92.94 SE.Inv=92.94
SITE BENCH MARK DOOR SILL ELEV. 95.189
TOP OF ELEVATOR SHAFT 125.49
116.65 Roof
102.20 Roof
102.38 Roof
102.47 Roof
99.53 Roof
99.69 Roof
99.73 Roof
99.83 Roof
103.32 Roof
BELL BOX
LIGHT
SHRUBS
HEDGE
CEDARS
GAZEBO
SIGN
SPEED BUMP
RAMP
CONCRETE CURB
CONCRETE WALK
CONCRETE SIDEWALK
ASPHALT
EDGE OF ASPHALT
CHAIN LINK FENCE
RAIL
RAIL & WASHER (M&P)
RTW
RTW ON LINE NW 0.01 NE
RTW 0.01 NW 0.08 SW
RTW ON LINE NW 0.01 NE
IB (M&P)
IB (OU)
IB (LEAN W)
SIB (M&P)
SIB (0.37)
SIB (1497)
FH
VC
VALVE CHAMBER
MW
CLF
CONC
BRICK
STEEL PLATE
PAINT
UB
UNDERGROUND DUCT
TOP OF ELEVATOR SHAFT 125.49
(P1 & Mad) 12.244
(P1 & Mad) 17.310
(P3 & Mad) 2.160
(P1 & Mad) 26.943
(P1 & Mad) 10.617
(P1 & Mad) 21.057
(P1 & Mad) 16.841 (SIDING)
(P1 & Set) 65.636
(P1 & Set) 121.087
(P2 & Mad) 7.428
(P2 & Mad) 4.706
(P2 & Mad) 24.360
(P2 & Mad) 12.177
(P2 & Mad) 12.167 (SIDING)
(P2 & Mad) 56.88
(P3 & Mad) 1.758 (1.82 P3)
(P3 & Mad) 2.160
(P3 & Mad) 1.130
(P3 & Mad) 0.146 SW
(P3 & Mad) 0.294 DTREE
(P3 & Mad) 0.146 CLUMP
(P3 & Mad) 0.294 DTREE
(P3 & Mad) 0.146 CLUMP
(P3 & Mad) 0.294 DTREE
(P3 & Mad) 0.588