
AREA - 'J'

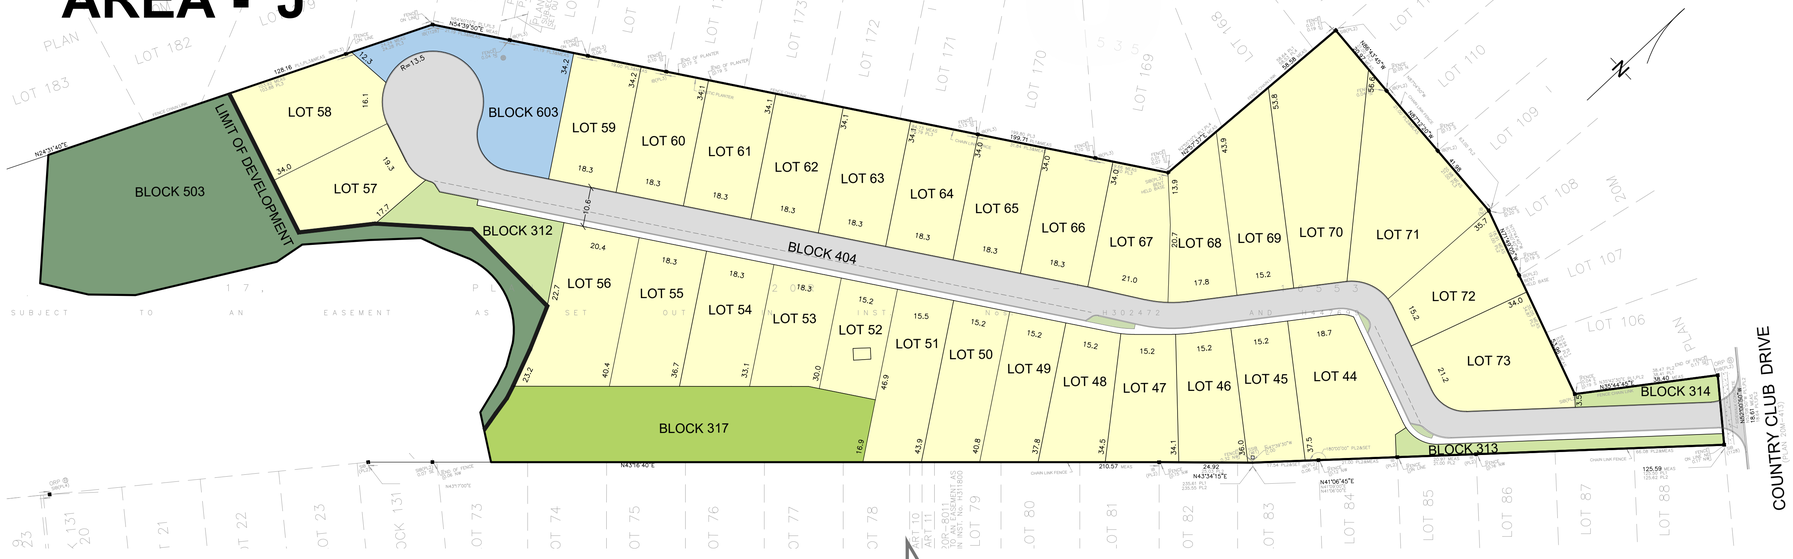

AREA - 'K'




DRAFT PLAN OF SUBDIVISION

BLOCK, 123, PLAN 20-M-868 &
PART OF LOT 8 & 9,
CONCESSION 1
SOUTH OF DUNDAS STREET
CITY OF BURLINGTON

REGIONAL MUNICIPALITY OF HALTON

KEY PLAN

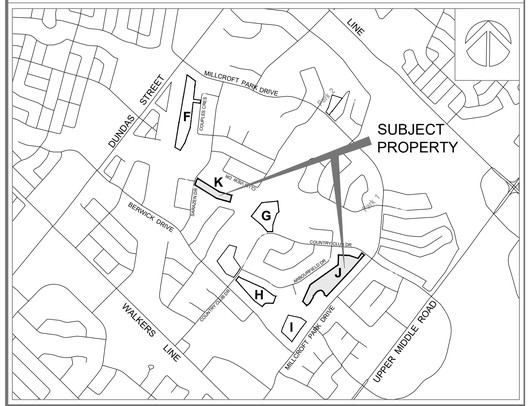

SURVEYOR'S CERTIFICATE

I HEREBY CERTIFY THAT THE BOUNDARY OF THE LAND ON THIS PLAN AND THEIR RELATIONSHIP TO THE ADJACENT LAND ARE ACCURATELY AND CORRECTLY SHOWN.

SIGNED: _____ DATE: _____

ROSS DENBROEDER, OLS
R-PE SURVEYING LTD.

OWNER'S CERTIFICATE

I HEREBY CONSENT TO THE FILING OF THIS DRAFT PLAN BY MACAULAY SHIOMI HOWSON LTD.

SIGNED: _____ DATE: _____

GORD BUCK, ASO
MILLCROFT GREENS CORPORATION

ADDITIONAL INFORMATION REQUIRED UNDER SECTION 51 (17) OF THE PLANNING ACT

(a) - AS SHOWN
(b) - AS SHOWN
(c) - AS SHOWN
(d) - SEE SCHEDULE
(e) - AS SHOWN
(f) - AS SHOWN
(g) - AS SHOWN
(h) - MUNICIPAL WATER
(i) - CLAYEY SILT / SANDY SILT TILL
(j) - AS SHOWN
(k) - MUNICIPAL SANITARY AND STORM SEWERS
(l) - AS SHOWN

LAND USE SCHEDULE

LAND USE	LOTS/BLOCKS	AREA in Ha
DETACHED HOMES	1 - 73	5.11
TOWNHOUSE BLOCKS	200 - 213	1.57
LANDSCAPED AREA	300 - 316	0.89
OPEN SPACE	317	0.20
PRIVATE ROAD	400 - 405	2.05
NATURAL AREAS	500 - 503	1.51
STORM WATER MANAGEMENT	600 - 603	0.28
TOTAL		11.61

REVISION	DATE
ISSUED FOR PRE-CONSULTATION	

land use planning consultants
MSH BOUNDLESS INGENUITY
Toronto 416-487-4101
Aurora 905-503-3440
www.mshplan.ca

SCALE 1:750
DATE JUNE 2026
PROJECT No. L25-2007
DWG No. DP- JK