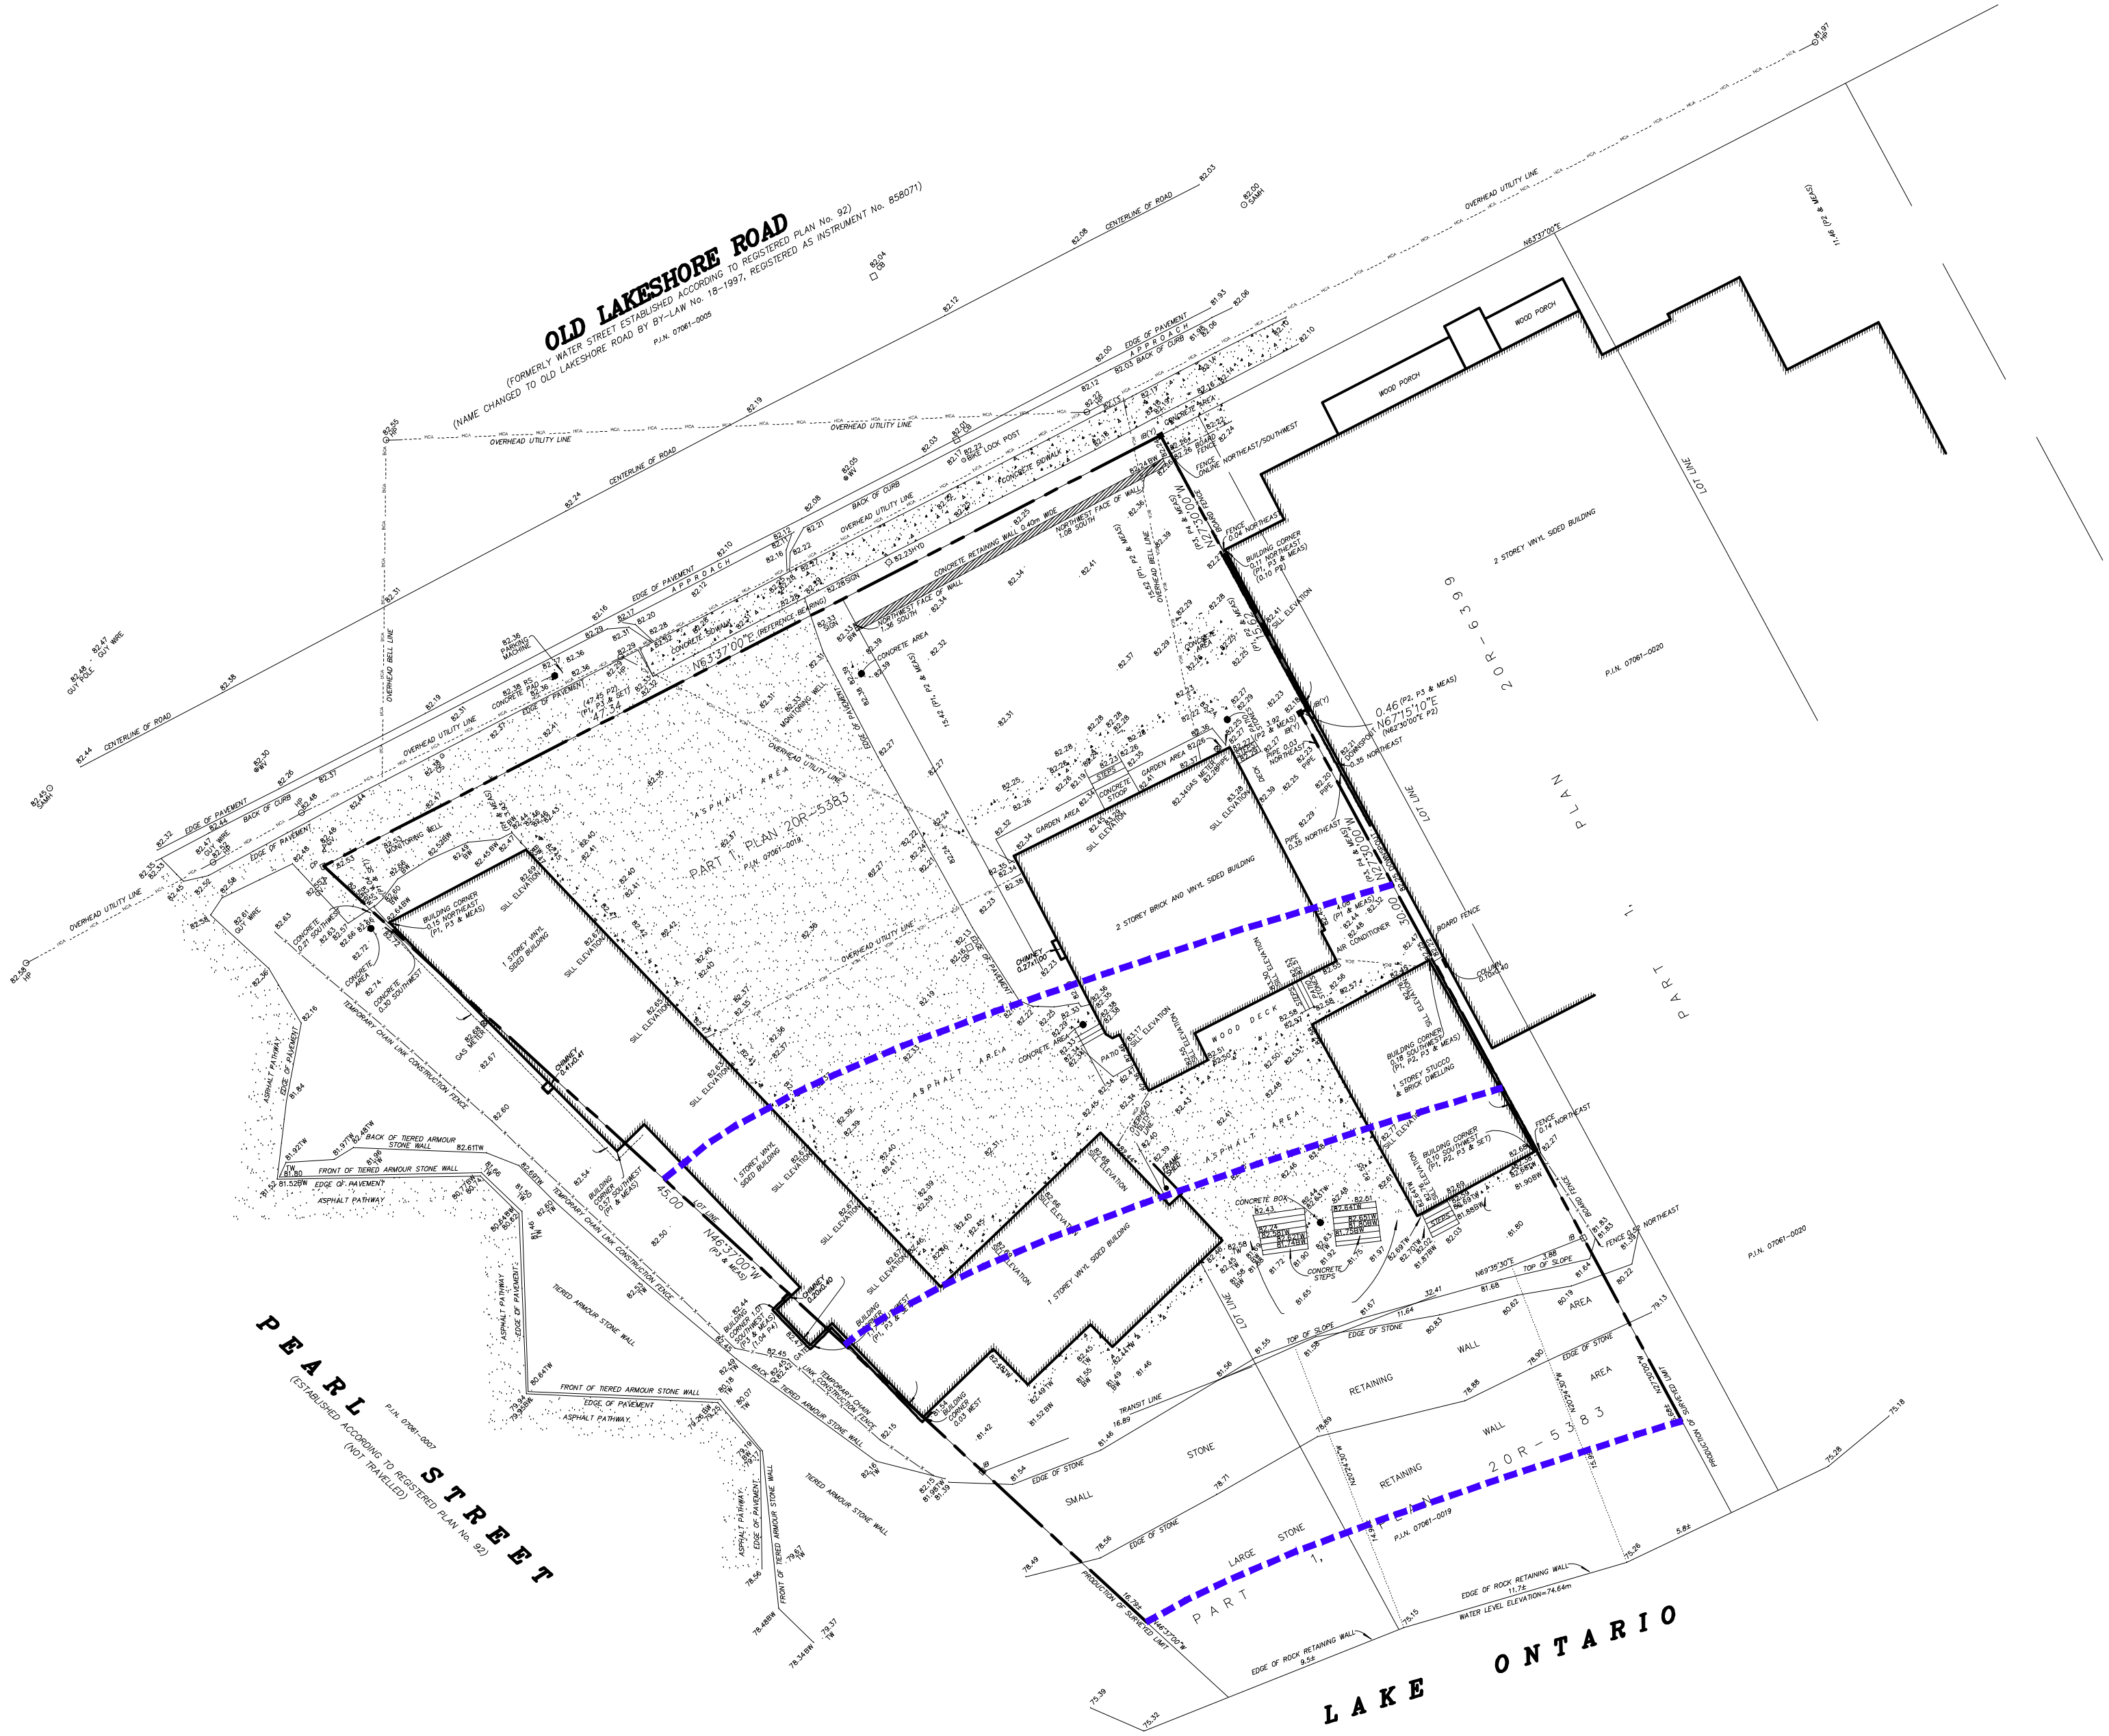


OLD LAKESHORE ROAD
(FORMERLY WATER STREET ESTABLISHED ACCORDING TO REGISTERED PLAN No. 92)
(NAME CHANGED TO OLD LAKESHORE ROAD BY BY-LAW No. 18-1997, REGISTERED AS INSTRUMENT No. 858071)
CENTERLINE OF ROAD
OVERHEAD UTILITY LINE
EDGE OF PAVEMENT
BACK OF CURB
PART 1, PLAN 20R-5383
2 STOREY BRICK AND VINYL SIDED BUILDING
1 STOREY VINYL SIDED BUILDING
2 STOREY VINYL SIDED BUILDING
WOOD PORCH
WOOD DECK
ASPHALT AREA
RETAINING WALL
SMALL STONE
LARGE STONE
TIERED ARMOUR STONE WALL
ASPHALT PATHWAY
PLAN 20R-6399
PART 1
PEARL STREET
(ESTABLISHED ACCORDING TO REGISTERED PLAN No. 92)
(NOT TRAVELLED)
LAKE ONTARIO