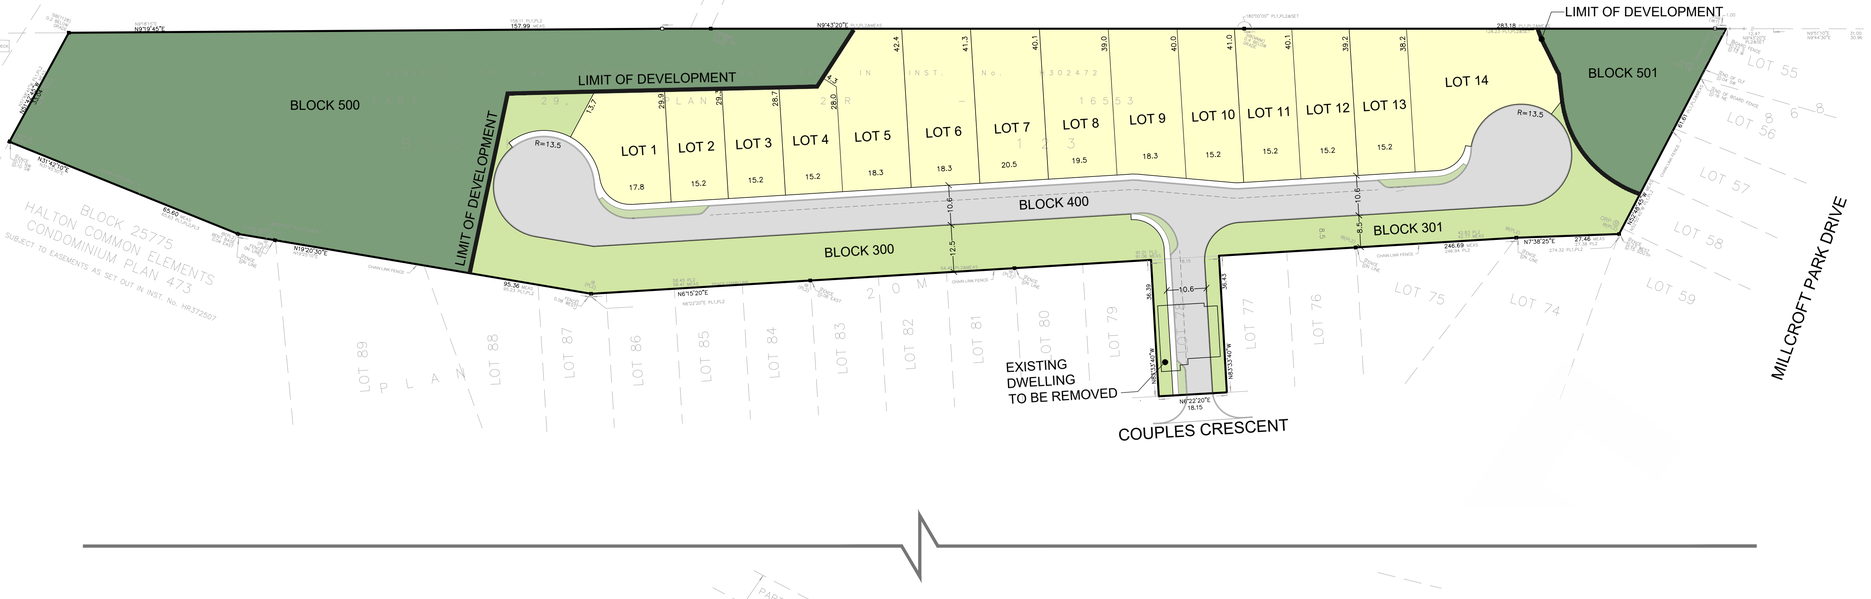
# AREA - 'F'



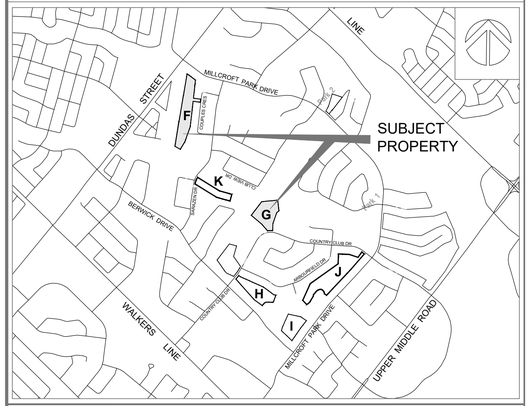

# AREA - 'G'




# DRAFT PLAN OF SUBDIVISION

BLOCK, 123, PLAN 20-M-868 &
PART OF LOT 8 & 9,
CONCESSION 1
SOUTH OF DUNDAS STREET
CITY OF BURLINGTON
REGIONAL MUNICIPALITY OF HALTON

KEY PLAN




## SURVEYOR'S CERTIFICATE

I HEREBY CERTIFY THAT THE BOUNDARY OF THE LAND ON THIS PLAN AND THEIR RELATIONSHIP TO THE ADJACENT LAND ARE ACCURATELY AND CORRECTLY SHOWN.

SIGNED: _____ DATE: _____

ROSS DENBROEDER, OLS
R-PE SURVEYING LTD.

## OWNER'S CERTIFICATE

I HEREBY CONSENT TO THE FILING OF THIS DRAFT PLAN BY MACAULAY SHIOMI HOWSON LTD.

SIGNED: _____ DATE: _____

GORD BUCK, ASO
MILLCROFT GREENS CORPORATION

## ADDITIONAL INFORMATION REQUIRED UNDER SECTION 51 (17) OF THE PLANNING ACT

(a) - AS SHOWN
(b) - AS SHOWN
(c) - AS SHOWN
(d) - SEE SCHEDULE
(e) - AS SHOWN
(f) - AS SHOWN
(g) - AS SHOWN
(h) - MUNICIPAL WATER
(i) - CLAYEY SILT / SANDY SILT TILL
(j) - AS SHOWN
(k) - MUNICIPAL SANITARY AND STORM SEWERS
(l) - AS SHOWN

## LAND USE SCHEDULE

| LAND USE | LOTS/BLOCKS | AREA in Ha |
|---|---|---|
| DETACHED HOMES | 1 - 73 | 5.11 |
| TOWNHOUSE BLOCKS | 200 - 213 | 1.57 |
| LANDSCAPED AREA | 300 - 316 | 0.89 |
| OPEN SPACE | 317 | 0.20 |
| PRIVATE ROAD | 400 - 405 | 2.05 |
| NATURAL AREAS | 500 - 503 | 1.51 |
| STORM WATER MANAGEMENT | 600 - 603 | 0.28 |
| **TOTAL** | | 11.61 |

| REVISION | DATE |
|---|---|
| *ISSUED FOR PRE-CONSULTATION* | |

land use planning consultants
MSH BOUNDLESS INGENUITY
Toronto 416-487-4101
Aurora 905-503-3440
www.mshplan.ca

SCALE 1:750
DATE JUNE 2026
PROJECT No. L25-2007
DWG No. DP- FG