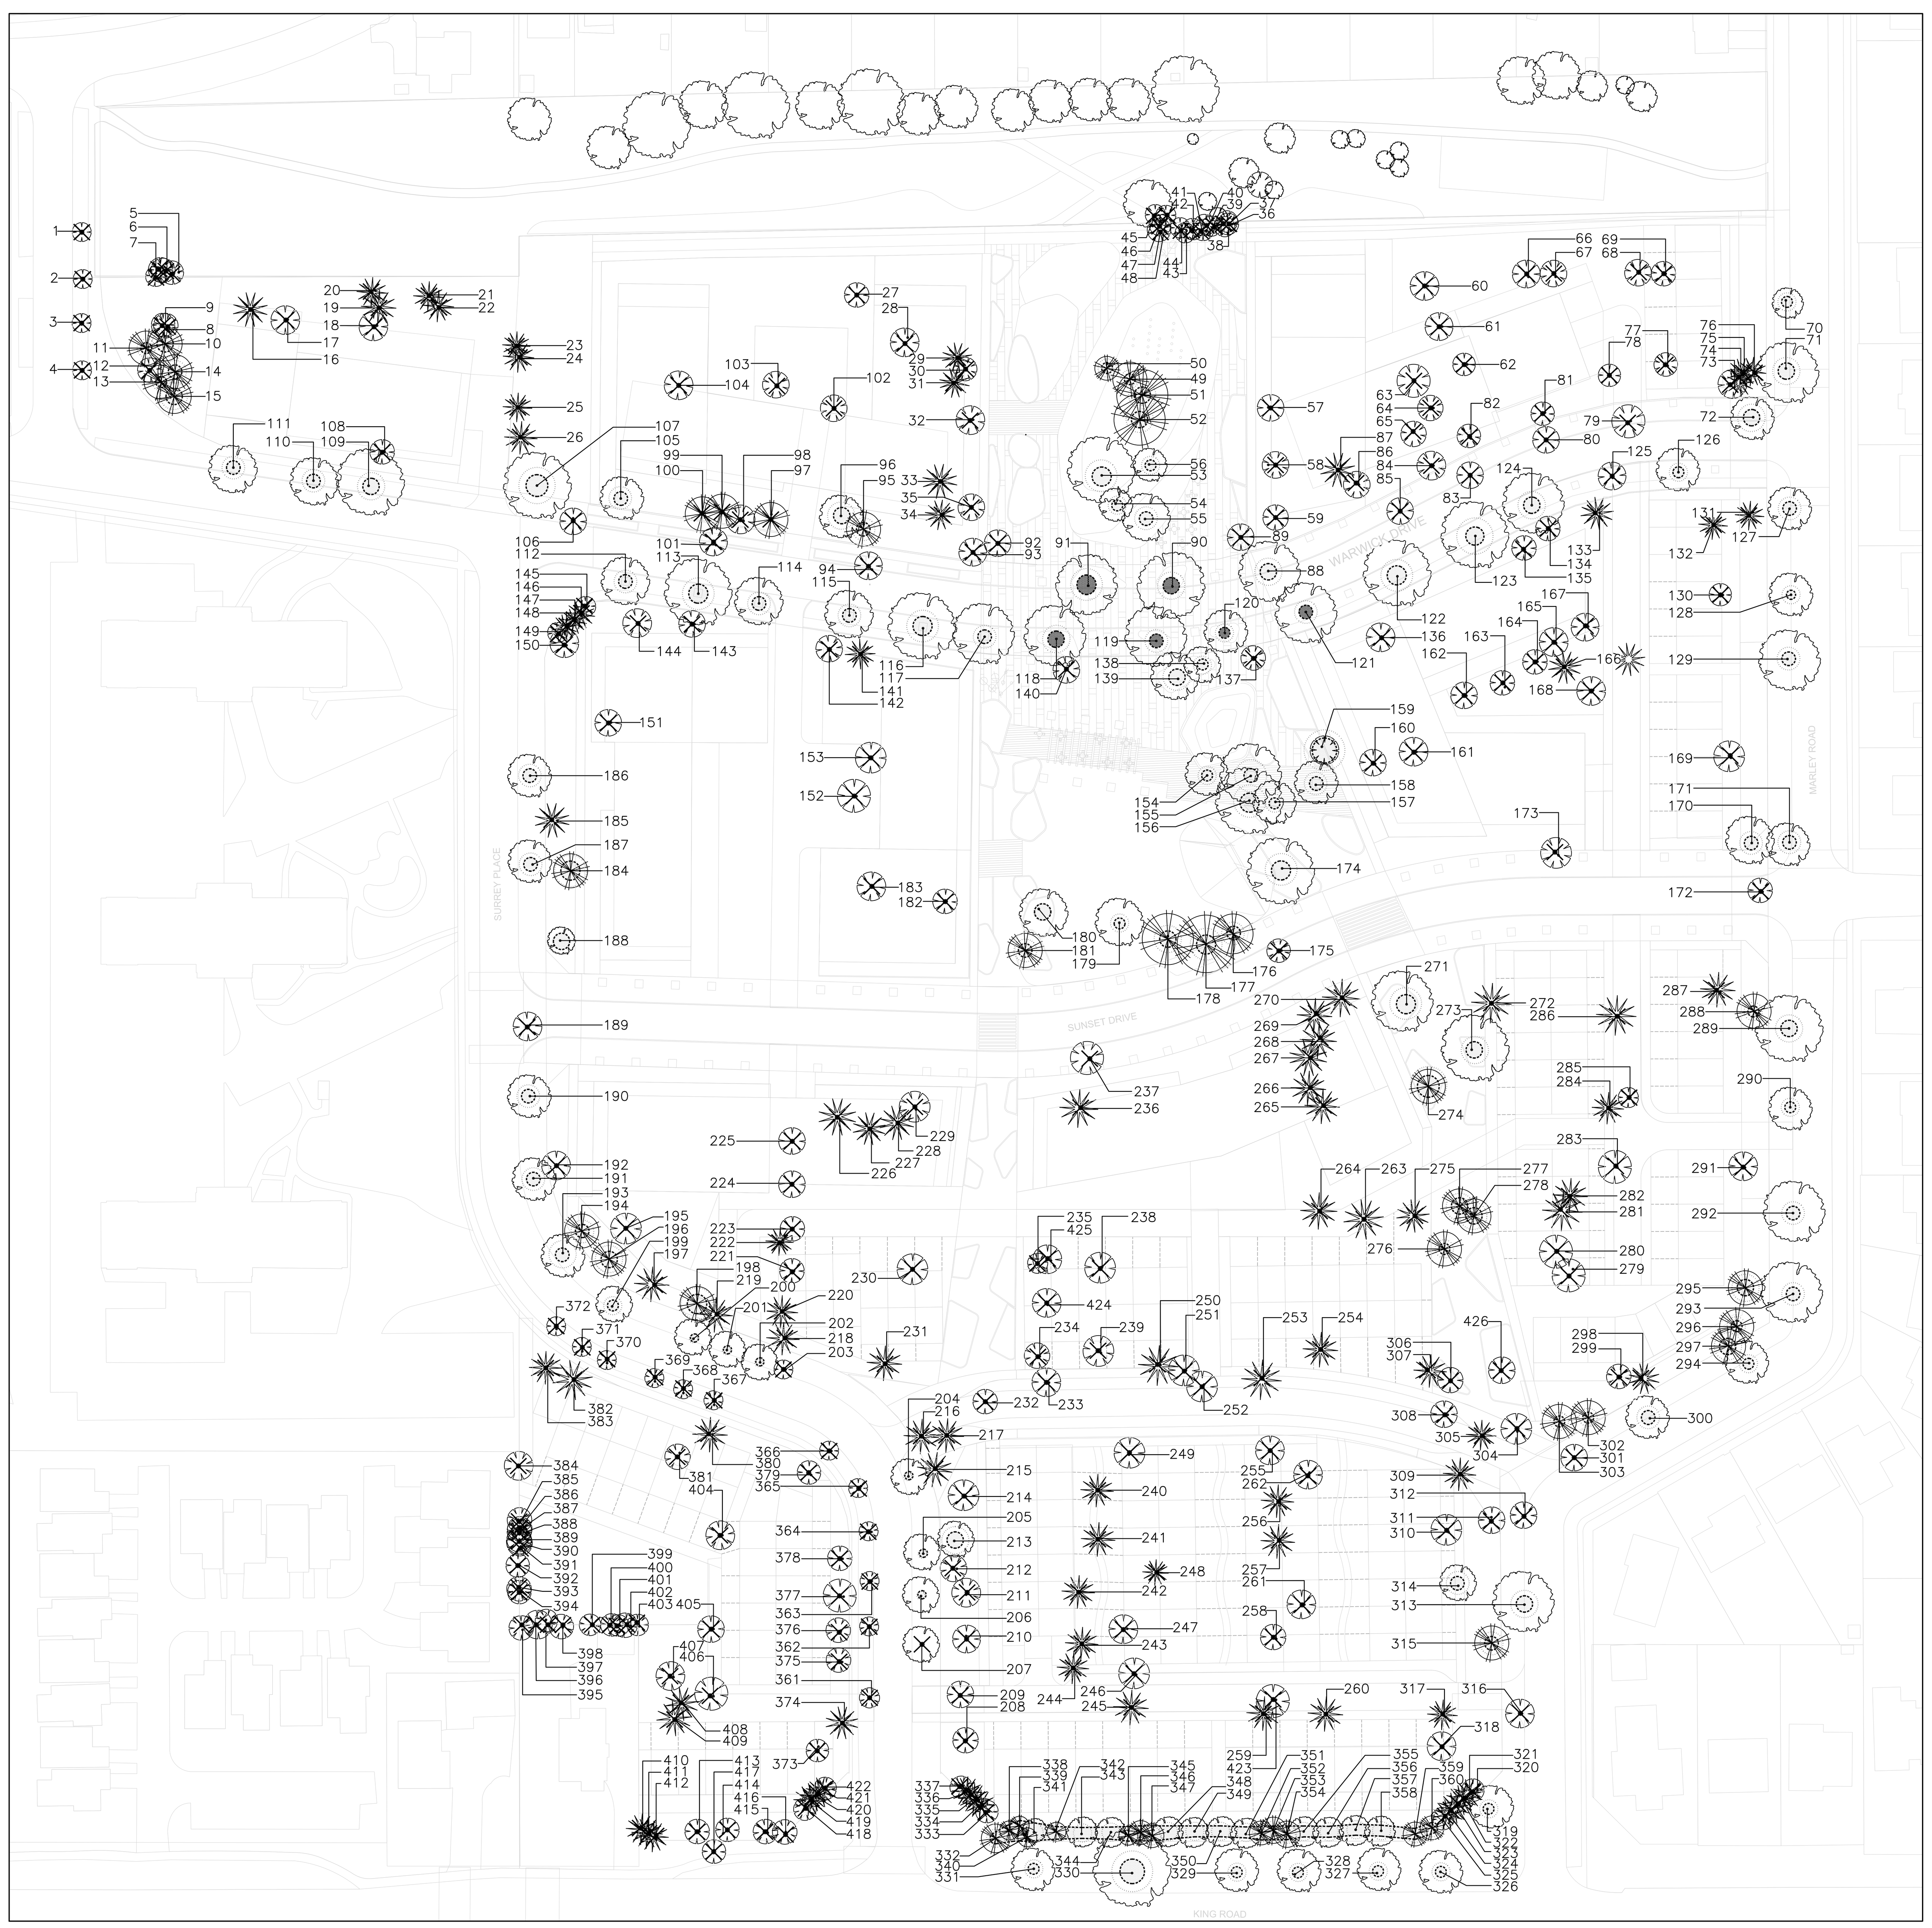



1 Tree Preservation Plan

1:750

2 Tree Inventory List

Tree	Common Name	Scientific Name	DBH (cm)	CW (m)	TI	CS	CV	MTPZ (m)	CRZ (m)	Loc.	Rec.	Comments
1	Honey Locust	*Gleditsia triacanthos*	4	2	G	F	G	1.8	1.8	M	R	Transplantation recommended.
2	Honey Locust	*Gleditsia triacanthos*	4	2	G	F	G	1.8	1.8	M	R	Transplantation recommended.
3	Honey Locust	*Gleditsia triacanthos*	4	2	G	F	G	1.8	1.8	M	R	Transplantation recommended.
4	Honey Locust	*Gleditsia triacanthos*	4	3	G	G	G	1.8	1.8	M	R	Transplantation recommended.
5	Black Walnut	*Juglans nigra*	18	5	G	G	G	2.4	4.0	M	R	City of Burlington permission to remove required.
6	Russian Olive	*Elaeagnus angustifolia*	30	9	G	P	P	2.4	4.0	M	R	City of Burlington permission to remove required.
7	Manitoba Maple	*Acer negundo*	9,8,5	6	G	F	G	1.8	1.8	M	R	City of Burlington permission to remove required.
8	Black Walnut	*Juglans nigra*	40	12	F	G	G	2.4	4.0	S	R	
9	Norway Maple	*Acer platanoides*	24	5	G	F	G	2.4	4.0	S	R	
10	Austrian Pine	*Pinus nigra*	55	9	G	G	F	3.6	6.0	S	R	
11	Juniper Species	*Juniperus* sp.	25	4	G	F	F	2.4	4.0	S	P	
12	Norway Maple	*Acer platanoides*	33	9	G	G	G	2.4	4.0	S	R	
13	Juniper Species	*Juniperus* sp.	13	5	G	F	F	2.4	4.0	S	P	
14	Austrian Pine	*Pinus nigra*	45	9	G	F	G	3.0	5.0	S	P	
15	Austrian Pine	*Pinus nigra*	53	9	G	F	G	3.6	6.0	S	P	
16	Austrian Pine	*Pinus nigra*	50	10	G	F	F	3.0	5.0	S	R	
17	Ash Tree	*Fraxinus* sp.	50	12	F	F	G	3.0	5.0	S	R	
18	Honey Locust	*Gleditsia triacanthos*	55	18	G	G	G	3.6	6.0	S	R	
19	Austrian Pine	*Pinus nigra*	53	10	G	F	F	3.6	6.0	S	R	
20	Scots Pine	*Pinus sylvestris*	23	5	G	F	G	2.4	4.0	S	R	
21	Juniper Species	*Juniperus* sp.	16	6	G	F	F	2.4	4.0	S	R	
22	Eastern White Cedar	*Thuja occidentalis*	35	7	G	F	F	2.4	4.0	S	R	
23	Juniper Species	*Juniperus* sp.	14,11,10,9	5	G	F	F	2.4	4.0	S	R	
24	Eastern White Cedar	*Thuja occidentalis*	21,19	9	G	P	F	2.4	4.0	S	R	
25	Juniper Species	*Juniperus* sp.	25,24,16	6	G	F	F	2.4	4.0	S	R	
26	Austrian Pine	*Pinus nigra*	41	13	G	F	G	3.0	5.0	S	R	
27	Ash Tree	*Fraxinus* sp.	28	7	G	F	F	2.4	4.0	S	R	
28	Norway Maple	*Acer platanoides*	51	13	P	F	G	3.6	6.0	S	R	
29	Scots Pine	*Pinus sylvestris*	24	6	F	G	G	2.4	4.0	S	R	
30	Scots Pine	*Pinus sylvestris*	25	7	F	G	G	2.4	4.0	S	R	
31	Scots Pine	*Pinus sylvestris*	25	6	F	G	G	2.4	4.0	S	R	
32	Honey Locust	*Gleditsia triacanthos*	52	15	G	G	G	3.6	6.0	S	R	
33	Austrian Pine	*Pinus nigra*	55	13	G	G	G	3.6	6.0	S	R	
34	Juniper Species	*Juniperus* sp.	31,31,16	8	G	G	G	2.4	4.0	S	R	
35	Linden	*Tilia cordata*	34	7	G	F	G	2.4	4.0	S	R	
36	Black Walnut	*Juglans nigra*	12	4	G	G	G	2.4	4.0	M	R	City of Burlington permission to remove required.
37	Black Walnut	*Juglans nigra*	12	4	G	G	G	2.4	4.0	M	R	City of Burlington permission to remove required.
38	Black Walnut	*Juglans nigra*	9	4	G	G	G	1.8	1.8	M	R	Transplantation recommended.
39	Black Walnut	*Juglans nigra*	9	4	G	G	G	1.8	1.8	M	R	Transplantation recommended.
40	Black Walnut	*Juglans nigra*	14	5	G	G	G	2.4	4.0	M	R	City of Burlington permission to remove required.
41	Black Walnut	*Juglans nigra*	14	5	G	G	G	2.4	4.0	M	R	City of Burlington permission to remove required.
42	Black Walnut	*Juglans nigra*	13	6	G	G	G	2.4	4.0	M	R	City of Burlington permission to remove required.
43	Manitoba Maple	*Acer negundo*	8	3	G	G	G	1.8	1.8	M	R	City of Burlington permission to remove required.
44	Manitoba Maple	*Acer negundo*	8	3	G	G	G	1.8	1.8	M	R	City of Burlington permission to remove required.
45	Black Walnut	*Juglans nigra*	11	4	G	G	G	2.4	4.0	M	R	City of Burlington permission to remove required.
46	Black Walnut	*Juglans nigra*	13	5	G	G	G	2.4	4.0	M	R	City of Burlington permission to remove required.
47	Manitoba Maple	*Acer negundo*	22	7	G	F	G	2.4	4.0	M	R	City of Burlington permission to remove required.
48	Black Walnut	*Juglans nigra*	11	4	G	G	G	2.4	4.0	M	R	City of Burlington permission to remove required.
49	Eastern White Cedar	*Thuja occidentalis*	18,13,10	6	G	F	G	2.4	4.0	S	P	
50	Eastern White Cedar	*Thuja occidentalis*	13	4	G	F	G	2.4	4.0	S	P	
51	Austrian Pine	*Pinus nigra*	56	12	G	F	G	3.6	6.0	S	P	
52	Austrian Pine	*Pinus nigra*	57	13	G	G	G	3.6	6.0	S	P	
53	Linden	*Tilia cordata*	67	13	G	G	G	4.2	7.0	S	P	
54	Juniper Species	*Juniperus* sp.	40	7	G	G	G	2.4	4.0	S	P	
55	Honey Locust	*Gleditsia triacanthos*	46	11	G	G	G	3.0	5.0	S	P	
56	Ash Tree	*Fraxinus* sp.	12	4	G	G	G	2.4	4.0	S	P	
57	Honey Locust	*Gleditsia triacanthos*	43	13	G	G	G	3.0	5.0	S	R	
58	Honey Locust	*Gleditsia triacanthos*	43	14	G	G	G	3.0	5.0	S	R	
59	Norway Maple	*Acer platanoides*	41	13	F	F	G	3.0	5.0	S	R	
60	Apple Species	*Malus* sp.	55	9	G	G	G	3.6	6.0	S	R	
61	Apple Species	*Malus* sp.	43	6	F	F	G	3.0	5.0	S	R	
62	Apple Species	*Malus* sp.	35	9	G	G	G	2.4	4.0	S	R	
63	Apple Species	*Malus* sp.	70	9	G	F	G	4.2	7.0	S	R	
64	Linden	*Tilia cordata*	37	7	G	F	G	2.4	4.0	S	R	
65	Tree-of-heaven	*Ailanthus altissima*	38	10	G	G	G	2.4	4.0	S	R	
66	Norway Maple	*Acer platanoides*	43	12	F	F	G	3.0	5.0	S	R	
67	Norway Maple	*Acer platanoides*	40	10	G	F	G	2.4	4.0	S	R	
68	Norway Maple	*Acer platanoides*	41	12	G	F	G	3.0	5.0	S	R	
69	Norway Maple	*Acer platanoides*	31	7	G	F	G	2.4	4.0	S	R	
70	Norway Maple	*Acer platanoides*	23	7	G	G	G	2.4	4.0	M	P	
71	Norway Maple	*Acer platanoides*	56	14	G	F	G	3.6	6.0	M	P	
72	Ash Tree	*Fraxinus* sp.	53	10	G	F	G	3.6	6.0	M	P	
73	Sycamore Species	*Platanus* sp.	46	13	G	G	G	3.0	5.0	S	R	
74	White Spruce	*Picea glauca*	12	3	G	G	G	2.4	4.0	S	R	
75	White Spruce	*Picea glauca*	18	4	G	G	G	2.4	4.0	S	R	
76	White Spruce	*Picea glauca*	14	5	G	G	G	2.4	4.0	S	R	
77	Apple Species	*Malus* sp.	20,20,19	8	G	G	G	2.4	4.0	S	R	
78	Northern Catalpa	*Catalpa speciosa*	81	21	F	F	G	5.4	9.0	S	R	
79	Ash Tree	*Fraxinus* sp.	57	14	G	F	G	3.6	6.0	M	R	City of Burlington permission to remove required.
80	Ash Tree	*Fraxinus* sp.	41	12	G	G	G	3.0	5.0	M	R	City of Burlington permission to remove required.
81	Apple Species	*Malus* sp.	20	8	G	G	G	2.4	4.0	S	R	
82	Apple Species	*Malus* sp.	23	7	G	G	G	2.4	4.0	S	R	
83	Ash Tree	*Fraxinus* sp.	37	9	G	F	G	2.4	4.0	M	R	City of Burlington permission to remove required.
84	Honey Locust	*Gleditsia triacanthos*	49	16	G	G	G	3.0	5.0	S	R	
85	Ash Tree	*Fraxinus* sp.	43	11	G	G	F	3.0	5.0	M	R	City of Burlington permission to remove required.
86	Ash Tree	*Fraxinus* sp.	43	12	G	F	F	3.0	5.0	S	R	
87	Austrian Pine	*Pinus nigra*	57	9	G	F	G	3.6	6.0	S	R	
88	Ash Tree	*Fraxinus* sp.	56	12	G	F	G	3.6	6.0	M	P	
89	Linden	*Tilia cordata*	40	9	G	F	G	2.4	4.0	S	R	
90	Ash Tree	*Fraxinus* sp.	55	12	G	G	G	3.6	6.0	M	I	City of Burlington permission to injure required.
91	Ash Tree	*Fraxinus* sp.	66	14	G	F	G	4.2	7.0	M	I	City of Burlington permission to injure required.
92	Apple Species	*Malus* sp.	42	7	G	F	G	3.0	5.0	S	R	
93	Honey Locust	*Gleditsia triacanthos*	45	15	G	G	G	3.0	5.0	S	R	
94	Ash Tree	*Fraxinus* sp.	45	9	G	F	F	3.0	5.0	M	R	City of Burlington permission to remove required.
95	Austrian Pine	*Pinus nigra*	45	10	G	F	G	3.0	5.0	S	P	
96	Honey Locust	*Gleditsia triacanthos*	51	16	G	G	G	3.6	6.0	S	P	
97	Scots Pine	*Pinus sylvestris*	25	8	G	G	G	2.4	4.0	S	R	
98	Apple Species	*Malus* sp.	51	8	G	G	G	3.6	6.0	S	R	
99	Scots Pine	*Pinus sylvestris*	18	6	G	G	F	2.4	4.0	S	R	
100	Juniper Species	*Juniperus* sp.	33	7	G	G	G	2.4	4.0	S	R	
101	Ash Tree	*Fraxinus* sp.	49	12	G	G	G	3.0	5.0	M	R	City of Burlington permission to remove required.
102	Apple Species	*Malus* sp.	44	11	G	F	G	3.0	5.0	S	R	
103	Apple Species	*Malus* sp.	42	10	G	G	G	3.0	5.0	S	R	
104	Apple Species	*Malus* sp.	55	10	G	G	G	3.6	6.0	S	R	
105	Honey Locust	*Gleditsia triacanthos*	45	14	G	G	G	3.0	5.0	S	P	
106	Honey Locust	*Gleditsia triacanthos*	40	12	G	G	G	2.4	4.0	M	R	City of Burlington permission to remove required.
107	Silver Maple	*Acer saccharinum*	75	19	G	G	G	4.8	8.0	S	P	
108	Apple Species	*Malus* sp.	35	12	G	G	G	2.4	4.0	S	R	
109	Ash Tree	*Fraxinus* sp.	58	15	G	G	G	3.6	6.0	M	P	
110	Ash Tree	*Fraxinus* sp.	47	13	G	F	G	3.0	5.0	M	P	
111	Ash Tree	*Fraxinus* sp.	48	14	G	G	G	3.0	5.0	M	P	
112	Honey Locust	*Gleditsia triacanthos*	48	16	G	G	G	3.0	5.0	M	P	
113	Ash Tree	*Fraxinus* sp.	68	14	G	F	G	4.2	7.0	M	P	
114	Ash Tree	*Fraxinus* sp.	41	10	G	G	G	3.0	5.0	M	P	
115	Ash Tree	*Fraxinus* sp.	48	10	G	G	G	3.0	5.0	M	P	
116	Ash Tree	*Fraxinus* sp.	69	14	G	G	G	4.2	7.0	M	P	
117	Ash Tree	*Fraxinus* sp.	49	13	G	F	G	3.0	5.0	M	I	City of Burlington permission to injure required.
118	Ash Tree	*Fraxinus* sp.	55	13	G	G	G	3.6	6.0	M	I	City of Burlington permission to injure required.
119	Ash Tree	*Fraxinus* sp.	46	15	G	F	G	3.0	5.0	M	I	City of Burlington permission to injure required.
120	Linden	*Tilia cordata*	20	8	G	G	G	2.4	4.0	M	I	City of Burlington permission to injure required.
121	Ash Tree	*Fraxinus* sp.	44	9	G	G	F	3.0	5.0	M	P	
122	Ash Tree	*Fraxinus* sp.	64	12	G	F	G	4.2	7.0	M	P	
123	Ash Tree	*Fraxinus* sp.	73	22	G	G	G	4.8	8.0	M	P	
124	Ash Tree	*Fraxinus* sp.	53	13	G	G	G	3.6	6.0	M	P	
125	Ash Tree	*Fraxinus* sp.	48	16	G	G	G	3.0	5.0	M	R	City of Burlington permission to remove required.
126	Ash Tree	*Fraxinus* sp.	36	9	G	F	G	2.4	4.0	M	P	
127	Norway Maple	*Acer platanoides*	48	10	F	F	G	3.0	5.0	M	P	
128	Norway Maple	*Acer platanoides*	37	11	G	F	G	2.4	4.0	M	P	
129	Norway Maple	*Acer platanoides*	49	16	F	F	G	3.0	5.0	M	P	
130	Sycamore Species	*Platanus* sp.	96	21	G	G	G	6.0	10.0	S	R	
131	White Spruce	*Picea glauca*	12	5	G	G	G	2.4	4.0	S	R	
132	Ash Tree	*Fraxinus* sp.	35	8	G	F	F	2.4	4.0	S	R	
133	White Spruce	*Picea glauca*	35	7	F	G	G	2.4	4.0	S	R	
134	Apple Species	*Malus* sp.	25	7	G	F	G	2.4	4.0	S	R	
135	Austrian Pine	*Pinus nigra*	51	12	G	G	F	3.6	6.0	S	R	
136	Linden	*Tilia cordata*	54	12	G	F	G	3.6	6.0	S	R	
137	Apple Species	*Malus* sp.	31	7	G	G	G	2.4	4.0	S	R	
138	Apple Species	*Malus* sp.	23	7	G	G	G	2.4	4.0	S	P	
139	Ash Tree	*Fraxinus* sp.	56	13	F	F	G	3.6	6.0	S	P	
140	Austrian Pine	*Pinus nigra*	51	11	G	F	G	3.6	6.0	S	R	
141	Colorado Spruce	*Picea pungens*	20	6	G	G	G	2.4	4.0	S	R	
142	Austrian Pine	*Pinus nigra*	69	12	G	F	G	4.2	7.0	S	R	
143	Norway Maple	*Acer platanoides*	34	8	G	F	G	2.4	4.0	S	R	
144	Silver Maple	*Acer saccharinum*	52	11	G	G	G	3.6	6.0	S	R	
145	Apple Species	*Malus* sp.	11	4	G	G	G	2.4	4.0	S	R	
146	Colorado Spruce	*Picea pungens*	16	5	G	F	G	2.4	4.0	S	R	
147	Colorado Spruce	*Picea pungens*	9	5	G	G	G	1.8	1.8	S	R	Transplantation recommended.
148	Colorado Spruce	*Picea pungens*	10	5	G	G	G	1.8	1.8	S	R	Transplantation recommended.
149	Apple Species	*Malus* sp.	10	5	G	G	G	1.8	1.8	S	R	
150	Norway Maple	*Acer platanoides*	61	14	G	F	G	4.2	7.0	S	R	
151	Honey Locust	*Gleditsia triacanthos*	46	13	G	G	G	3.0	5.0	S	R	
152	Linden	*Tilia cordata*	78	13	G	F	G	4.8	8.0	S	R	
153	Silver Maple	*Acer saccharinum*	65	15	G	F	G	4.2	7.0	S	R	
154	Scots Pine	*Pinus sylvestris*	38	9	G	G	G	2.4	4.0	S	P	
155	Austrian Pine	*Pinus nigra*	46	8	G	F	G	3.0	5.0	S	P	
156	Silver Maple	*Acer saccharinum*	67	20	G	F	G	4.2	7.0	S	P	
157	Austrian Pine	*Pinus nigra*	40,34	9	G	F	G	2.4	4.0	S	P	
158	Linden	*Tilia cordata*	50	10	G	G	G	3.0	5.0	S	P	
159	Northern Catalpa	*Catalpa speciosa*	85	20	G	G	G	5.4	9.0	S	P	
160	Norway Maple	*Acer platanoides*	41	9	F	F	F	3.0	5.0	S	R	
161	Norway Maple	*Acer platanoides*	65	15	G	F	G	4.2	7.0	S	R	
162	Ash Tree	*Fraxinus* sp.	36	9	G	G	F	2.4	4.0	S	R	
163	Apple Species	*Malus* sp.	31	7	F	F	G	2.4	4.0	S	R	
164	Ash Tree	*Fraxinus* sp.	31	6	G	F	F	2.4	4.0	S	R	
165	Honey Locust	*Gleditsia triacanthos*	51	13	G	G	G	3.6	6.0	S	R	
166	Austrian Pine	*Pinus nigra*	76	13	G	G	G	4.8	8.0	S	R	
167	Honey Locust	*Gleditsia triacanthos*	46	11	G	G	G	3.0	5.0	S	R	
168	Honey Locust	*Gleditsia triacanthos*	49	14	G	G	G	3.0	5.0	S	R	
169	Ash Tree	*Fraxinus* sp.	60	14	G	F	G	3.6	6.0	S	R	
170	Ash Tree	*Fraxinus* sp.	45	14	G	G	F	3.0	5.0	S	P	
171	Norway Maple	*Acer platanoides*	47	13	G	G	G	3.0	5.0	M	P	
172	Norway Maple	*Acer platanoides*	24	7	G	G	G	2.4	4.0	S	R	
173	Linden	*Tilia cordata*	45	8	G	F	G	3.0	5.0	S	R	
174	Norway Maple	*Acer platanoides*	61	13	G	G	G	4.2	7.0	S	P	
175	Silver Maple	*Acer saccharinum*	24	8	G	G	G	2.4	4.0	S	R	
176	Colorado Spruce	*Picea pungens*	45	6	G	G	G	3.0	5.0	S	P	
177	Austrian Pine	*Pinus nigra*	64	12	G	F	G	4.2	7.0	S	P	
178	Austrian Pine	*Pinus nigra*	60	13	G	G	G	3.6	6.0	S	P	
179	Ash Tree	*Fraxinus* sp.	35	9	G	G	F	2.4	4.0	S	P	
180	Norway Maple	*Acer platanoides*	53	13	F	F	F	3.6	6.0	S	P	
181	Austrian Pine	*Pinus nigra*	46	9	G	F	G	3.0	5.0	S	P	
182	Honey Locust	*Gleditsia triacanthos*	31	9	G	G	G	2.4	4.0	S	R	
183	Honey Locust	*Gleditsia triacanthos*	54	11	G	G	G	3.6	6.0	S	R	
184	Honey Locust	*Gleditsia triacanthos*	67	16	G	F	G	4.2	7.0	S	P	
185	Honey Locust	*Gleditsia triacanthos*	65	13	G	F	G	4.2	7.0	S	R	
186	Honey Locust	*Gleditsia triacanthos*	42	15	G	G	G	3.0	5.0	M	P	
187	Honey Locust	*Gleditsia triacanthos*	41	14	G	G	G	3.0	5.0	M	P	
188	Norway Maple	*Acer platanoides*	56	12	F	F	F	3.6	6.0	S	P	
189	Honey Locust	*Gleditsia triacanthos*	63	15	F	F	G	4.2	7.0	M	R	City of Burlington permission to remove required.
190	Honey Locust	*Gleditsia triacanthos*	41	13	G	G	G	3.0	5.0	M	P	
191	Honey Locust	*Gleditsia triacanthos*	42	12	G	G	G	3.0	5.0	M	P	
192	Honey Locust	*Gleditsia triacanthos*	60	16	G	F	G	3.6	6.0	S	R	
193	Honey Locust	*Gleditsia triacanthos*	42	14	G	G	G	3.0	5.0	M	P	
194	Colorado Spruce	*Picea pungens*	48	9	G	G	G	3.0	5.0	S	P	
195	Norway Maple	*Acer platanoides*	67	15	G	F	G	4.2	7.0	S	R	
196	Austrian Pine	*Pinus nigra*	55	10	G	F	G	3.6	6.0	S	P	
197	Austrian Pine	*Pinus nigra*	65	11	G	F	G	4.2	7.0	S	R	
198	Austrian Pine	*Pinus nigra*	63	10	G	F	G	4.2	7.0	S	P	
199	Ivory Silk Lilac	*Syringa reticulata*	11	4	G	G	G	2.4	4.0	M	P	
200	Apple Species	*Malus* sp.	4	1	G	G	G	1.8	1.8	M	P	
201	Apple Species	*Malus* sp.	4	1	G	G	G	1.8	1.8	M	P	
202	Apple Species	*Malus* sp.	4	1	G	G	G	1.8	1.8	M	P	
203	Apple Species	*Malus* sp.	4	1	G	G	G	1.8	1.8	M	R	Transplantation recommended.
204	Apple Species	*Malus* sp.	4	1	G	G	G	1.8	1.8	M	P	
205	Apple Species	*Malus* sp.	4	1	G	G	G	1.8	1.8	M	P	
206	Apple Species	*Malus* sp.	4	1	G	G	G	1.8	1.8	M	P	
207	Apple Species	*Malus* sp.	7	2	G	G	-	1.8	1.8	M	R-Cond.	DEAD
208	Linden	*Tilia cordata*	36	8	G	G	G	2.4	4.0	S	R	
209	Norway Maple	*Acer platanoides*	43	12	G	G	G	3.0	5.0	S	R	
210	Honey Locust	*Gleditsia triacanthos*	51	14	G	G	G	3.6	6.0	S	R	
211	Linden	*Tilia cordata*	50	11	G	G	G	3.0	5.0	S	R	
212	Apple Species	*Malus* sp.	43	12	G	F	G	3.0	5.0	S	R	
213	Colorado Spruce	*Picea pungens*	52	9	G	G	G	3.6	6.0	S	P	
214	Linden	*Tilia cordata*	68	16	G	F	G	4.2	7.0	S	R	
215	Austrian Pine	*Pinus nigra*	56	12	G	F	F	3.6	6.0	S	R	
216	Austrian Pine	*Pinus nigra*	54	12	G	F	F	3.6	6.0	S	R	
217	Colorado Spruce	*Picea pungens*	52	8	G	F	G	3.6	6.0	S	R	
218	Colorado Spruce	*Picea pungens*	43	9	G	G	F	3.0	5.0	S	R	
219	Colorado Spruce	*Picea pungens*	50	9	G	G	G	3.0	5.0	S	R	
220	Austrian Pine	*Pinus nigra*	63	12	G	F	G	4.2	7.0	S	R	
221	Norway Maple	*Acer platanoides*	33	8	G	G	G	2.4	4.0	S	R	
222	Eastern White Cedar	*Thuja occidentalis*	5	2	G	G	G	1.8	1.8	S	R	Transplantation recommended.
223	Norway Maple	*Acer platanoides*	32	8	G	G	G	2.4	4.0	S	R	
224	Norway Maple	*Acer platanoides*	40	9	G	G	G	2.4	4.0	S	R	
225	Norway Maple	*Acer platanoides*	41	10	G	G	G	3.0	5.0	S	R	
226	Austrian Pine	*Pinus nigra*	59	11	G	G	G	3.6	6.0	S	R	
227	Colorado Spruce	*Picea pungens*	40	9	G	G	G	2.4	4.0	S	R	
228	Austrian Pine	*Pinus nigra*	54	12	G	F	G	3.6	6.0	S	R	
229	Linden	*Tilia cordata*	54	11	G	F	G	3.6	6.0	S	R	
230	Honey Locust	*Gleditsia triacanthos*	63	16	G	G	G	4.2	7.0	S	R	
231	Colorado Spruce	*Picea pungens*	48	10	G	F	F	3.0	5.0	S	R	
232	Juniper Species	*Juniperus* sp.	15	6	G	G	G	2.4	4.0	S	R	
233	Apple Species	*Malus* sp.	36	9	F	F	F	2.4	4.0	S	R	
234	White Mulberry	*Morus alba*	14,11	5	G	F	G	2.4	4.0	S	R	
235	White Mulberry	*Morus alba*	8	4	G	G	G	1.8	1.8	S	R	
236	Austrian Pine	*Pinus nigra*	69	12	G	F	G	4.2	7.0	S	R	
237	Linden	*Tilia cordata*	66	12	G	F	G	4.2	7.0	S	R	
238	Norway Maple	*Acer platanoides*	58	13	F	F	G	3.6	6.0	S	R	
239	Norway Maple	*Acer platanoides*	52	11	G	F	G	3.6	6.0	S	R	
240	Colorado Spruce	*Picea pungens*	42	7	G	P	G	3.0	5.0	S	R	
241	Colorado Spruce	*Picea pungens*	50	9	G	G	G	3.0	5.0	S	R	
242	White Spruce	*Picea glauca*	37	11	G	G	G	2.4	4.0	S	R	
243	Colorado Spruce	*Picea pungens*	43	10	G	G	G	3.0	5.0	S	R	
244	Colorado Spruce	*Picea pungens*	38	9	G	P	G	2.4	4.0	S	R	
245	Austrian Pine	*Pinus nigra*	55	10	G	F	G	3.6	6.0	S	R	
246	Linden	*Tilia cordata*	53	10	G	G	G	3.6	6.0	S	R	
247	Linden	*Tilia cordata*	54	13	G	G	G	3.6	6.0	S	R	
248	Eastern White Cedar	*Thuja occidentalis*	10	2	G	G	G	1.8	1.8	S	R	
249	Honey Locust	*Gleditsia triacanthos*	52	13	G	G	G	3.6	6.0	S	R	
250	Austrian Pine	*Pinus nigra*	63	14	G	F	F	4.2	7.0	S	R	
251	Norway Maple	*Acer platanoides*	61	14	F	F	F	4.2	7.0	S	R	
252	Norway Maple	*Acer platanoides*	47	12	G	F	G	3.0	5.0	S	R	
253	Austrian Pine	*Pinus nigra*	67	13	G	G	G	4.2	7.0	S	R	
254	Scots Pine	*Pinus sylvestris*	39,26	8	G	F	G	2.4	4.0	S	R	
255	Linden	*Tilia cordata*	49	10	F	G	G	3.0	5.0	S	R	
256	Colorado Spruce	*Picea pungens*	39	9	G	G	G	2.4	4.0	S	R	
257	Colorado Spruce	*Picea pungens*	42	9	G	G	G	3.0	5.0	S	R	
258	Linden	*Tilia cordata*	35	9	G	G	G	2.4	4.0	S	R	
259	Norway Spruce	*Picea abies*	38	8	F	G	F	2.4	4.0	S	R	
260	Norway Spruce	*Picea abies*	48	12	G	G	G	3.0	5.0	S	R	
261	Norway Maple	*Acer platanoides*	56	16	F	F	G	3.6	6.0	S	R	
262	Linden	*Tilia cordata*	46	12	G	G	G	3.0	5.0	S	R	
263	Austrian Pine	*Pinus nigra*	59	12	G	F	G	3.6	6.0	S	R	
264	Austrian Pine	*Pinus nigra*	71	10	F	F	G	4.8	8.0	S	R	
265	Colorado Spruce	*Picea pungens*	51	8	G	F	G	3.6	6.0	S	R	
266	Austrian Pine	*Pinus nigra*	61	11	G	F	G	4.2	7.0	S	R	
267	Colorado Spruce	*Picea pungens*	38	9	G	F	G	2.4	4.0	S	R	
268	Colorado Spruce	*Picea pungens*	49	10	G	F	G	3.0	5.0	S	R	
269	Scots Pine	*Pinus sylvestris*	41	10	G	G	G	3.0	5.0	S	R	
270	Norway Spruce	*Picea abies*	51	10	G	F	G	3.6	6.0	S	R	
271	Ornamental Cherry	*Prunus* sp.	66	13	F	F	G	4.2	7.0	S	P	
272	Austrian Pine	*Pinus nigra*	65	13	G	F	G	4.2	7.0	S	R	
273	Linden	*Tilia cordata*	55	11	G	G	G	3.6	6.0	S	P	
274	Austrian Pine	*Pinus nigra*	73	14	G	G	G	4.8	8.0	S	P	
275	White Spruce	*Picea glauca*	38	9	G	G	G	2.4	4.0	S	R	
276	White Spruce	*Picea glauca*	32	9	G	G	G	2.4	4.0	S	P	
277	Austrian Pine	*Pinus nigra*	60	13	G	F	G	3.6	6.0	S	P	
278	Norway Spruce	*Picea abies*	59	12	G	G	G	3.6	6.0	S	P	
279	Sugar Maple	*Acer saccharum*	50	10	G	F	G	3.0	5.0	S	R	
280	Northern Catalpa	*Catalpa speciosa*	60	13	G	F	G	3.6	6.0	S	R	
281	Austrian Pine	*Pinus nigra*	63	12	G	G	G	4.2	7.0	S	R	
282	Austrian Pine	*Pinus nigra*	54	11	G	F	G	3.6	6.0	S	R	
283	Linden	*Tilia cordata*	69	13	G	F	G	4.2	7.0	S	R	
284	Scots Pine	*Pinus sylvestris*	35	6	G	F	G	2.4	4.0	S	R	
285	Manitoba Maple	*Acer negundo*	10,8,7	6	G	F	G	2.4	4.0	S	R	
286	Austrian Pine	*Pinus nigra*	68	13	G	G	G	4.2	7.0	S	R	
287	Norway Spruce	*Picea abies*	46	11	G	G	G	3.0	5.0	S	R	
288	Norway Spruce	*Picea abies*	39	11	G	G	F	2.4	4.0	S	P	
289	Norway Maple	*Acer platanoides*	60	14	F	F	G	3.6	6.0	M	P	
290	Norway Maple	*Acer platanoides*	40	11	F	F	G	2.4	4.0	M	P	
291	Norway Maple	*Acer platanoides*	52	14	F	F	G	3.6	6.0	S	R	
292	Norway Maple	*Acer platanoides*	50	10	G	G	G	3.0	5.0	M	P	
293	Honey Locust	*Gleditsia triacanthos*	49	14	G	G	G	3.0	5.0	M	P	
294	Honey Locust	*Gleditsia triacanthos*	40	13	G	G	G	2.4	4.0	M	P	
295	Austrian Pine	*Pinus nigra*	54	13	G	G	G	3.6	6.0	S	P	
296	White Spruce	*Picea glauca*	33	10	G	G	G	2.4	4.0	S	P	
297	Austrian Pine	*Pinus nigra*	51	12	G	G	G	3.6	6.0	S	P	
298	Colorado Spruce	*Picea pungens*	20	5	G	G	G	2.4	4.0	S	R	
299	Norway Maple	*Acer platanoides*	25	7	G	G	G	2.4	4.0	S	R	
300	Norway Maple	*Acer platanoides*	41	11	G	F	F	3.0	5.0	M	P	
301	Norway Maple	*Acer platanoides*	39	12	F	G	G	2.4	4.0	M	R	City of Burlington permission to remove required.
302	Austrian Pine	*Pinus nigra*	38	11	G	G	G	2.4	4.0	S	P	
303	Scots Pine	*Pinus sylvestris*	27	8	G	G	F	2.4	4.0	S	P	
304	Norway Maple	*Acer platanoides*	67	15	F	G	G	4.2	7.0	S	R	
305	White Spruce	*Picea glauca*	21	7	G	G	G	2.4	4.0	S	R	
306	Norway Maple	*Acer platanoides*	34	9	G	G	G	2.4	4.0	S	R	
307	White Spruce	*Picea glauca*	34	10	G	G	G	2.4	4.0	S	R	
308	Scots Pine	*Pinus sylvestris*	38	9	G	G	G	2.4	4.0	S	R	
309	White Spruce	*Picea glauca*	35	8	G	G	G	2.4	4.0	S	R	
310	Honey Locust	*Gleditsia triacanthos*	64	15	G	G	G	4.2	7.0	S	R	
311	Linden	*Tilia cordata*	36	10	G	G	G	2.4	4.0	S	R	
312	Honey Locust	*Gleditsia triacanthos*	44	14	G	G	G	3.0	5.0	M	R	City of Burlington permission to remove required.
313	Norway Maple	*Acer platanoides*	53	10	P	G	G	3.6	6.0	M	P	
314	Linden	*Tilia cordata*	45	10	G	G	G	3.0	5.0	S	P	
315	White Spruce	*Picea glauca*	45	12	G	G	F	3.0	5.0	S	P	
316	Norway Maple	*Acer platanoides*	45	13	F	F	F	3.0	5.0	M	R	City of Burlington permission to remove required.
317	White Spruce	*Picea glauca*	25	7	G	G	G	2.4	4.0	S	R	
318	Norway Maple	*Acer platanoides*	44	9	G	F	F	3.0	5.0	S	P	
319	Colorado Spruce	*Picea pungens*	37	6	G	G	G	2.4	4.0	M	P	
320	Apple Species	*Malus* sp.	17	5	G	F	G	2.4	4.0	S	R	
321	Colorado Spruce	*Picea pungens*	20	5	G	G	G	2.4	4.0	S	R	
322	Colorado Spruce	*Picea pungens*	21	5	G	G	F	2.4	4.0	S	R	
323	Colorado Spruce	*Picea pungens*	31	6	G	G	G	2.4	4.0	S	R	
324	Colorado Spruce	*Picea pungens*	21	5	G	G	G	2.4	4.0	S	R	
325	Apple Species	*Malus* sp.	16	7	G	G	G	2.4	4.0	S	R	
326	Honey Locust	*Gleditsia triacanthos*	38	13	G	G	G	2.4	4.0	M	P	
327	Honey Locust	*Gleditsia triacanthos*	20	12	G	G	G	2.4	4.0	M	P	
328	Honey Locust	*Gleditsia triacanthos*	35	13	G	G	G	2.4	4.0	M	P	
329	Honey Locust	*Gleditsia triacanthos*	35	13	G	G	G	2.4	4.0	M	P	
330	Norway Maple	*Acer platanoides*	84	20	F	F	G	5.4	9.0	M	P	
331	Honey Locust	*Gleditsia triacanthos*	37	13	G	G	G	2.4	4.0	M	P	
332	Austrian Pine	*Pinus nigra*	39	11	G	F	G	2.4	4.0	M	P	
333	Apple Species	*Malus* sp.	14	5	G	F	G	2.4	4.0	S	R	
334	Colorado Spruce	*Picea pungens*	21	5	G	G	G	2.4	4.0	S	R	
335	Colorado Spruce	*Picea pungens*	20	5	G	G	G	2.4	4.0	S	R	
336	Colorado Spruce	*Picea pungens*	20	5	G	G	G	2.4	4.0	S	R	
337	Apple Species	*Malus* sp.	17	5	G	G	G	2.4	4.0	S	R	
338	Colorado Spruce	*Picea pungens*	19	5	G	G	G	2.4	4.0	S	P	
339	Colorado Spruce	*Picea pungens*	20	5	G	G	G	2.4	4.0	S	P	
340	Colorado Spruce	*Picea pungens*	23	5	G	F	G	2.4	4.0	S	P	
341	Norway Maple	*Acer platanoides*	24	7	G	G	G	2.4	4.0	S	P	
342	Norway Maple	*Acer platanoides*	28	8	G	G	G	2.4	4.0	S	P	
343	Norway Maple	*Acer platanoides*	24	7	G	G	G	2.4	4.0	S	P	
344	Norway Maple	*Acer platanoides*	21	7	G	G	G	2.4	4.0	S	P	
345	Colorado Spruce	*Picea pungens*	17	6	G	G	G	2.4	4.0	S	P	
346	Colorado Spruce	*Picea pungens*	21	6	G	G	G	2.4	4.0	S	P	
347	Colorado Spruce	*Picea pungens*	22	6	G	G	G	2.4	4.0	S	P	
348	Norway Maple	*Acer platanoides*	23	7	G	G	G	2.4	4.0	S	P	
349	Norway Maple	*Acer platanoides*	22	7	G	G	G	2.4	4.0	S	P	
350	Norway Maple	*Acer platanoides*	24	8	F	G	F	2.4	4.0	S	P	
351	Norway Maple	*Acer platanoides*	29	9	G	G	G	2.4	4.0	S	P	
352	Colorado Spruce	*Picea pungens*	24	6	G	G	G	2.4	4.0	S	P	
353	Colorado Spruce	*Picea pungens*	28	7	G	G	G	2.4	4.0	S	P	
354	Colorado Spruce	*Picea pungens*	32	7	G	G	G	2.4	4.0	S	P	
355	Norway Maple	*Acer platanoides*	28	8	G	F	G	2.4	4.0	S	P	
356	Norway Maple	*Acer platanoides*	20	6	G	G	P	2.4	4.0	S	P	
357	Norway Maple	*Acer platanoides*	31	10	G	F	G	2.4	4.0	S	P	
358	Norway Maple	*Acer platanoides*	25	8	F	F	F	2.4	4.0	S	P	
359	Colorado Spruce	*Picea pungens*	30	8	G	G	G	2.4	4.0	S	P	
360	Colorado Spruce	*Picea pungens*	32	8	G	G	G	2.4	4.0	S	P	
361	Bradford Pear	*Pyrus calleryana*	12	3	G	G	G	2.4	4.0	M	R	City of Burlington permission to remove required.
362	Apple Species	*Malus* sp.	4	1	G	G	G	1.8	1.8	M	R	Transplantation recommended.
363	Apple Species	*Malus* sp.	4	1	G	G	G	1.8	1.8	M	R	Transplantation recommended.
364	Apple Species	*Malus* sp.	4	1	G	G	G	1.8	1.8	M	R	Transplantation recommended.
365	Apple Species	*Malus* sp.	4	1	G	G	G	1.8	1.8	M	R	Transplantation recommended.
366	Apple Species	*Malus* sp.	4	1	G	G	G	1.8	1.8	M	R	Transplantation recommended.
367	Apple Species	*Malus* sp.	4	1	G	G	G	1.8	1.8	M	R	Transplantation recommended.
368	Apple Species	*Malus* sp.	4	1	G	G	G	1.8	1.8	M	R	Transplantation recommended.
369	Apple Species	*Malus* sp.	4	1	G	G	G	1.8	1.8	M	R	Transplantation recommended.
370	Apple Species	*Malus* sp.	4	1	G	G	G	1.8	1.8	M	R	Transplantation recommended.
371	Apple Species	*Malus* sp.	4	1	G	G	G	1.8	1.8	M	R	Transplantation recommended.
372	Apple Species	*Malus* sp.	4	1	G	G	G	1.8	1.8	M	R	Transplantation recommended.
373	White Mulberry	*Morus alba*	18	4	G	G	G	2.4	4.0	S	R	
374	Colorado Spruce	*Picea pungens*	45	9	G	G	F	3.0	5.0	S	R	
375	Red Oak	*Quercus rubra*	74	20	G	G	G	4.8	8.0	S	R	
376	Norway Maple	*Acer platanoides*	23	9	G	G	G	2.4	4.0	S	R	
377	Norway Maple	*Acer platanoides*	60	13	F	F	G	3.6	6.0	S	R	
378	Norway Maple	*Acer platanoides*	27,26	10	F	F	G	2.4	4.0	S	R	
379	Red Maple	*Acer rubrum*	28,23,22,20	10	G	F	G	2.4	4.0	S	R	
380	Colorado Spruce	*Picea pungens*	56	9	G	F	G	3.6	6.0	S	R	
381	Honey Locust	*Gleditsia triacanthos*	38	15	G	G	G	2.4	4.0	S	R	
382	Austrian Pine	*Pinus nigra*	63	15	G	F	G	4.2	7.0	S	R	
383	Austrian Pine	*Pinus nigra*	43	7	G	G	G	3.0	5.0	S	R	
384	Norway Maple	*Acer platanoides*	55,32,30	14	F	F	G	3.6	6.0	B	R	DBH estimated.
385	Norway Maple	*Acer platanoides*	35	8	G	G	G	2.4	4.0	N	R	DBH estimated.
386	Norway Maple	*Acer platanoides*	35	7	G	G	G	2.4	4.0	N	R	DBH estimated.
387	Sugar Maple	*Acer saccharum*	25,25	8	F	F	G	2.4	4.0	B	R	DBH estimated.
388	Sugar Maple	*Acer saccharum*	25	6	F	G	G	2.4	4.0	B	R	DBH estimated.
389	Sugar Maple	*Acer saccharum*	20	6	G	G	G	2.4	4.0	B	R	DBH estimated.
390	Norway Maple	*Acer platanoides*	30	11	F	F	G	2.4	4.0	B	R	DBH estimated.
391	Norway Maple	*Acer platanoides*	30,30	12	G	F	G	2.4	4.0	B	R	DBH estimated.
392	Norway Maple	*Acer platanoides*	20	7	G	G	G	2.4	4.0	N	R	DBH estimated.
393	Norway Maple	*Acer platanoides*	27	11	F	G	G	2.4	4.0	B	R	DBH estimated.
394	Norway Maple	*Acer platanoides*	20	8	F	G	G	2.4	4.0	B	R	DBH estimated.
395	Manitoba Maple	*Acer negundo*	20,20,20	7	F	F	G	2.4	4.0	N	R	DBH estimated.
396	Tree-of-heaven	*Ailanthus altissima*	45,40	12	G	F	G	3.0	5.0	B	R	DBH estimated.
397	Tree-of-heaven	*Ailanthus altissima*	15	6	G	G	G	2.4	4.0	B	R	DBH estimated.
398	Tree-of-heaven	*Ailanthus altissima*	25	9	G	G	G	2.4	4.0	N	R	DBH estimated.
399	Black Walnut	*Juglans nigra*	12	5	G	F	G	2.4	4.0	B	R	DBH estimated.
400	Norway Maple	*Acer platanoides*	12	7	G	G	G	2.4	4.0	B	R	DBH estimated.
401	Norway Maple	*Acer platanoides*	10	7	G	G	G	1.8	1.8	B	R	DBH estimated.
402	Norway Maple	*Acer platanoides*	35	10	G	F	G	2.4	4.0	B	R	DBH estimated.
403	Norway Maple	*Acer platanoides*	15	6	G	G	G	2.4	4.0	B	R	DBH estimated.
404	Honey Locust	*Gleditsia triacanthos*	45	12	G	G	G	3.0	5.0	S	R	
405	Honey Locust	*Gleditsia triacanthos*	40	13	G	G	G	2.4	4.0	S	R	
406	Norway Maple	*Acer platanoides*	74	13	P	F	G	4.8	8.0	S	R	
407	Norway Maple	*Acer platanoides*	57	14	G	G	G	3.6	6.0	S	R	
408	Colorado Spruce	*Picea pungens*	44	9	G	F	G	3.0	5.0	S	R	
409	Colorado Spruce	*Picea pungens*	47	9	G	F	G	3.0	5.0	S	R	
410	Colorado Spruce	*Picea pungens*	18	6	G	G	G	2.4	4.0	S	R	DBH estimated.
411	Colorado Spruce	*Picea pungens*	22	8	G	G	G	2.4	4.0	S	R	DBH estimated.
412	Colorado Spruce	*Picea pungens*	22	8	G	G	G	2.4	4.0	S	R	DBH estimated.
413	Norway Maple	*Acer platanoides*	31	9	F	F	G	2.4	4.0	S	R	
414	Norway Maple	*Acer platanoides*	24	8	F	G	G	2.4	4.0	S	R	
415	Norway Maple	*Acer platanoides*	27	8	F	F	G	2.4	4.0	S	R	
416	Norway Maple	*Acer platanoides*	32	11	G	G	G	2.4	4.0	S	R	
417	Norway Maple	*Acer platanoides*	22	8	G	G	G	2.4	4.0	M	R	City of Burlington permission to remove required.
418	Apple Species	*Malus* sp.	17	6	G	F	G	2.4	4.0	S	R	
419	Colorado Spruce	*Picea pungens*	25	5	G	G	G	2.4	4.0	S	R	
420	Colorado Spruce	*Picea pungens*	15	3	G	F	F	2.4	4.0	S	R	
421	Colorado Spruce	*Picea pungens*	20	5	G	F	G	2.4	4.0	S	R	
422	Colorado Spruce	*Picea pungens*	14	5	G	F	G	2.4	4.0	S	R	
423	Ash Tree	*Fraxinus* sp.	68	16	G	F	F	4.2	7.0	S	R-EAB	EAB infested. To be removed, Spring 2017.
424	Ash Tree	*Fraxinus* sp.	45	9	G	F	F	3.0	5.0	S	R-EAB	EAB infested. To be removed, Spring 2017.
425	Ash Tree	*Fraxinus* sp.	46	9	G	G	F	3.0	5.0	S	R-EAB	EAB infested. To be removed, Spring 2017.
426	Ash Tree	*Fraxinus* sp.	62	12	G	G	F	4.2	7.0	S	R-EAB	EAB infested. To be removed, Spring 2017.

Key Plan

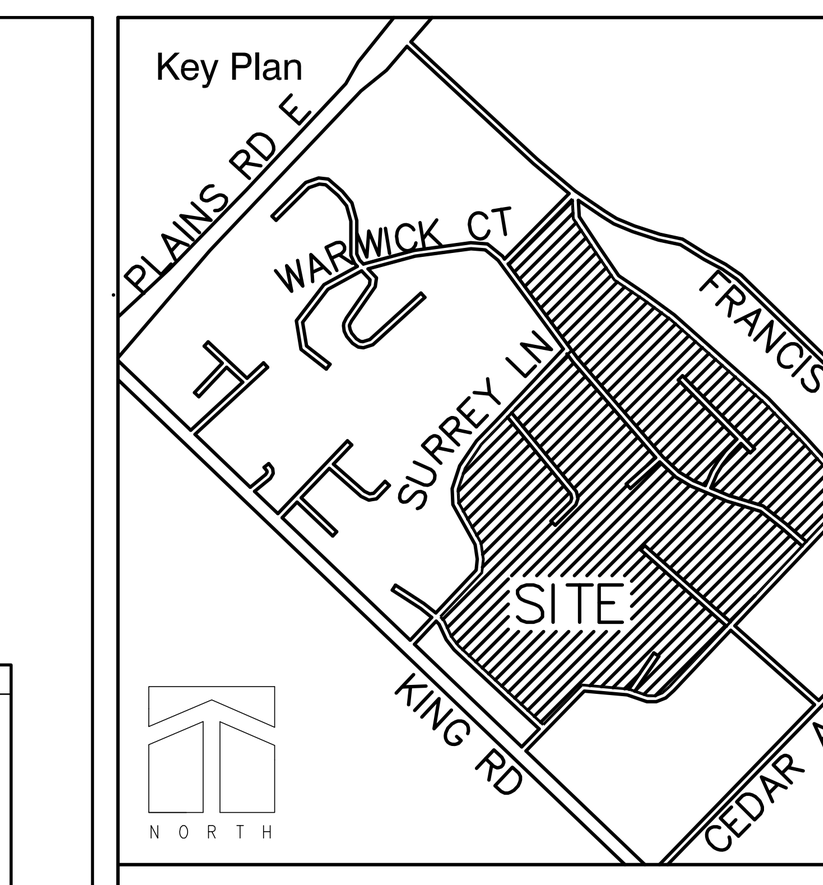

Legend

- TREES TO BE REMOVED
- TREE PROTECTION ZONE
- CRITICAL ROOT ZONE
- CRITICAL ROOT ZONE
- EXISTING DECIDUOUS TREES
- EXISTING CONIFEROUS TREES

No	Date	Revisions	By

Designed By

Checked By

Project Name

Georgian Court Estates

Municipality

City of Burlington

Sheet Title

Tree Protection Plan

the mbtw group
Community Planning
Urban Design
Landscape Architecture
255 Wicksteed Avenue
Unit 1A
Toronto, Ontario
Canada M4H-1G8
Tel: (416) 449-7767
Fax: (416) 449-1803
E-mail: info@mbtw.com

Job No: USG008

Designed:

Drawn:

Date: September 2017

Scale: 1:750

Drawing No.: TP-1