
project #: 21-093



KEY MAP - N.T.S.

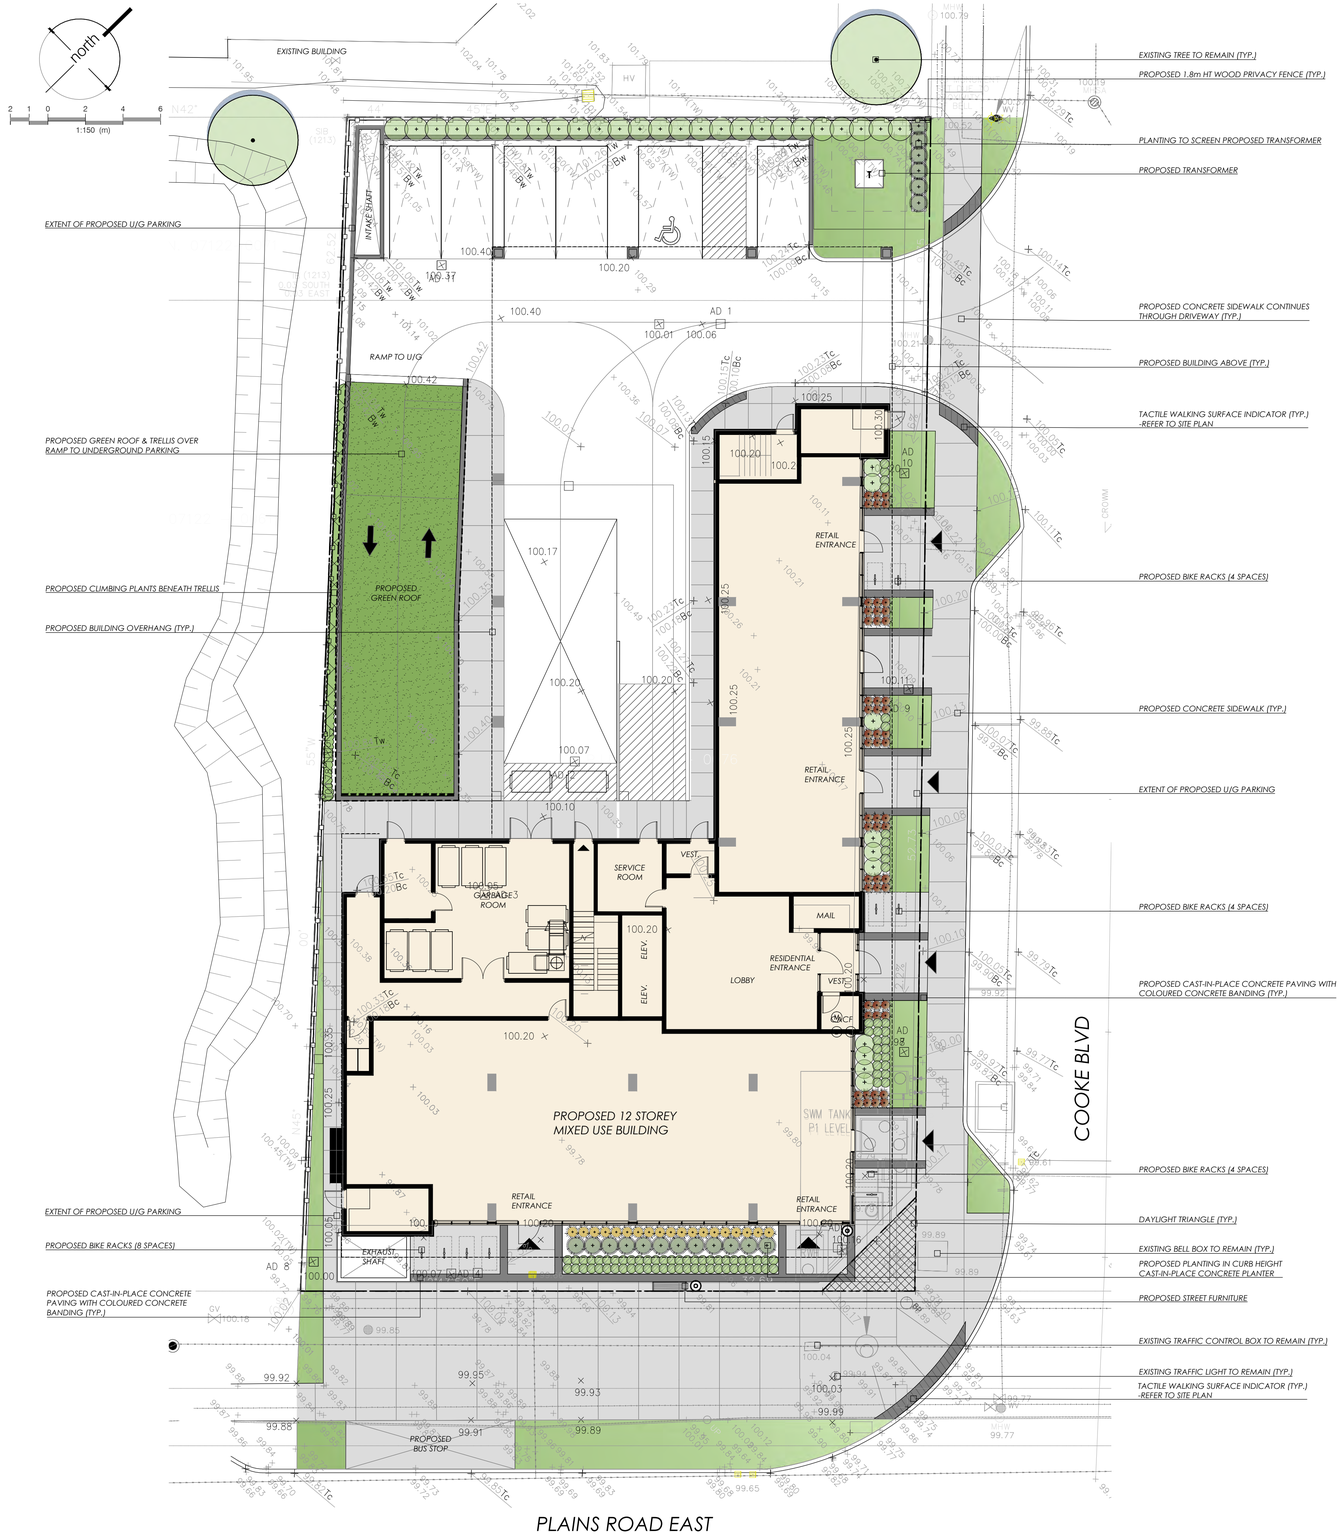

LEGEND

- property line
- existing tree to remain
- proposed shrub
- proposed perennial
- existing elevations
- proposed elevations
- min. 150mm topsoil, fine grade & sod
- C.I.P. concrete
- proposed transformer
- green roof vegetation

NOT FOR CONSTRUCTION
ISSUED FOR REVIEW & COMMENTS ONLY

REVISIONS/ SUBMISSIONS

#	DATE	DESCRIPTION
1	2023-10-18	Issued for client review
2	2025-01-29	Issued for client submission

STAMP

ONTARIO ASSOCIATION OF LANDSCAPE ARCHITECTS
MARIO PATRIZIO
OALA
MEMBER

CLIENT

MUNICIPALITY
City of Burlington

PROJECT
35 Plains Road East

MUNICIPAL FILE NUMBER

SHEET
Landscape Concept Plan


L-01

adesso design inc.
landscape architecture

69 John Street South, Suite 250
Hamilton, ON L8N 2B9
t. 905.526.8876
www.adessodesigninc.ca

RE:\\Project files\Projects\21093\100 35 Plains Rd, Burlington\07 Comm\Drawings\21-093_dwg - LANDSCAPE - Concept
LAST SAVED BY:Brandon Hendriks - Monday, July 8, 2024 9:23:39 AM PLOTTED BY:Brandon Hendriks - Wednesday, January 29, 2025 12:39:13 PM

project #: 21-093

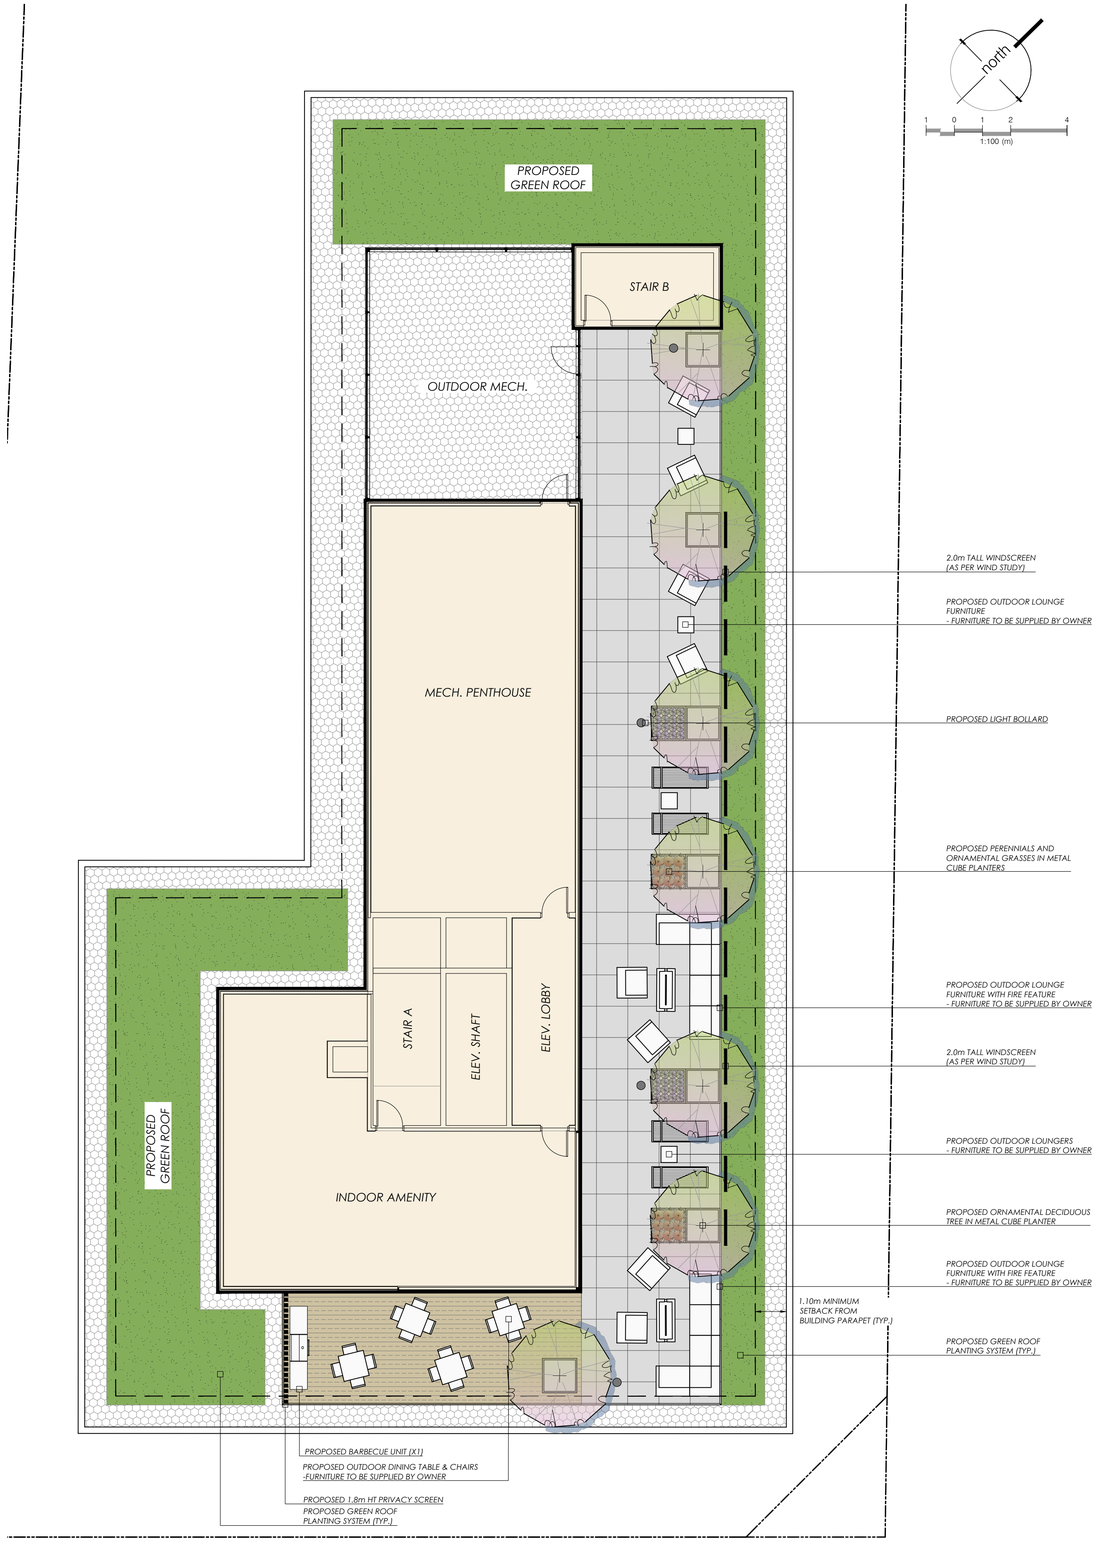

KEY MAP - N.T.S.



LEGEND

- property line
- proposed small deciduous tree
- proposed perennial
- precast concrete pavers
- precast concrete plank pavers
- green roof vegetation
- roof ballast
- light bollard

NOT FOR CONSTRUCTION
ISSUED FOR REVIEW & COMMENTS ONLY

REVISIONS/ SUBMISSIONS

#	DATE	DESCRIPTION
1	2023-10-18	Issued for client review
2	2025-01-29	Issued for client submission

STAMP

ONTARIO ASSOCIATION OF LANDSCAPE ARCHITECTS
MARIO PATRICIO
OALA
MEMBER

CLIENT

MUNICIPALITY
City of Burlington

PROJECT
35 Plains Road East

MUNICIPAL FILE NUMBER

SHEET
Rooftop Amenity Concept Plan
L-02

adesso design inc.
landscape architecture
69 John Street South, Suite 250
Hamilton, ON L8N 2B9
t. 905.526.8876
www.adessodesigninc.ca

R:\Projects\Burlington\21-093 35 Plains Rd Burlington\07 Current Drawings\07.00 Issue Submission\21-093 Plains Rd Burlington Concept (AUTOSAVED BY Brandon).vwx Monday, July 8, 2024 9:23:28 AM PLOTTED BY Brandon Wednesday, January 29, 2025 2:39:43 PM