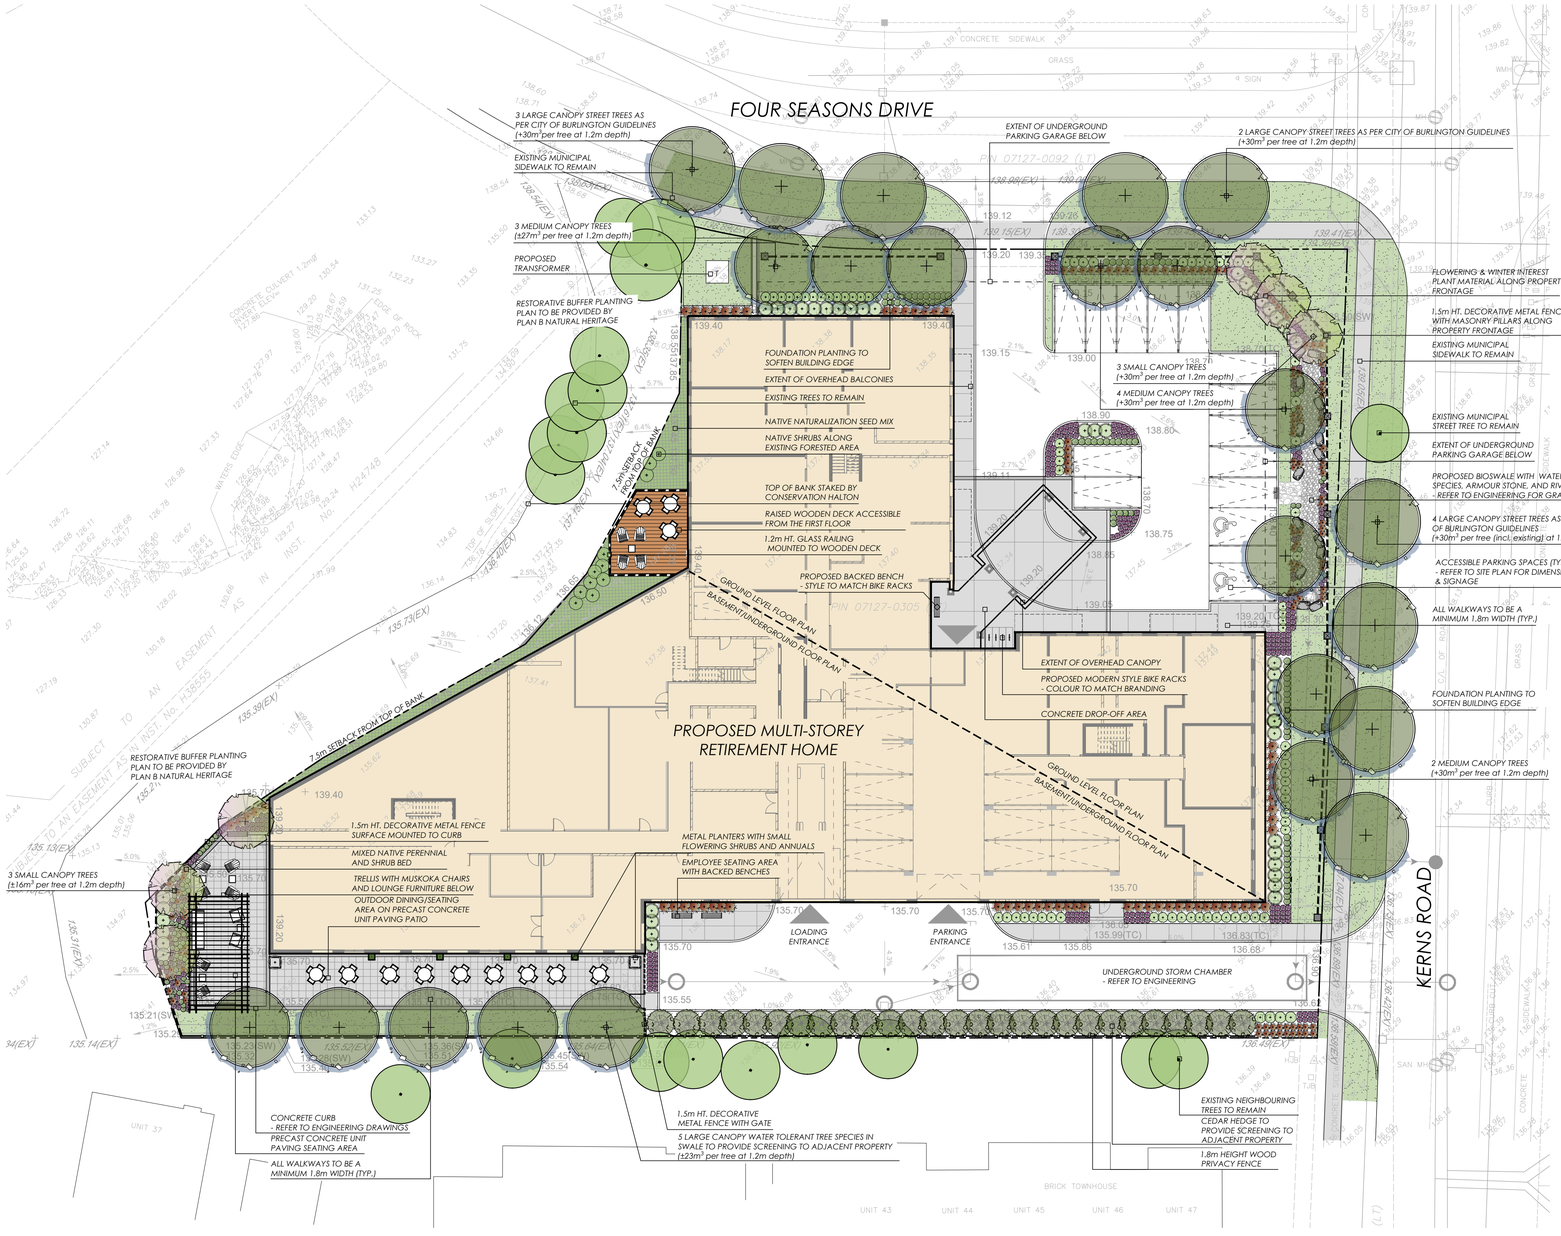



Precast Concrete Unit Pavers with Banding


Decorative metal fence & masonry columns


Trellis seating area


Modern backed bench


Modern bike rack


Native perennial & grass planting


Bioswale with water tolerant plant material, armour stone, & river stone



PROJECT

Retirement Home Development

1600 Kerns Road, Burlington ON

CLIENT

Fieldgate Properties

Landscape Concept

March 23, 2021

adesso design inc.
landscape architecture

218 Locke Street South, 2nd Floor
Hamilton, ON L8P 4B4
t. 905.526.8876
www.adessodesigninc.ca