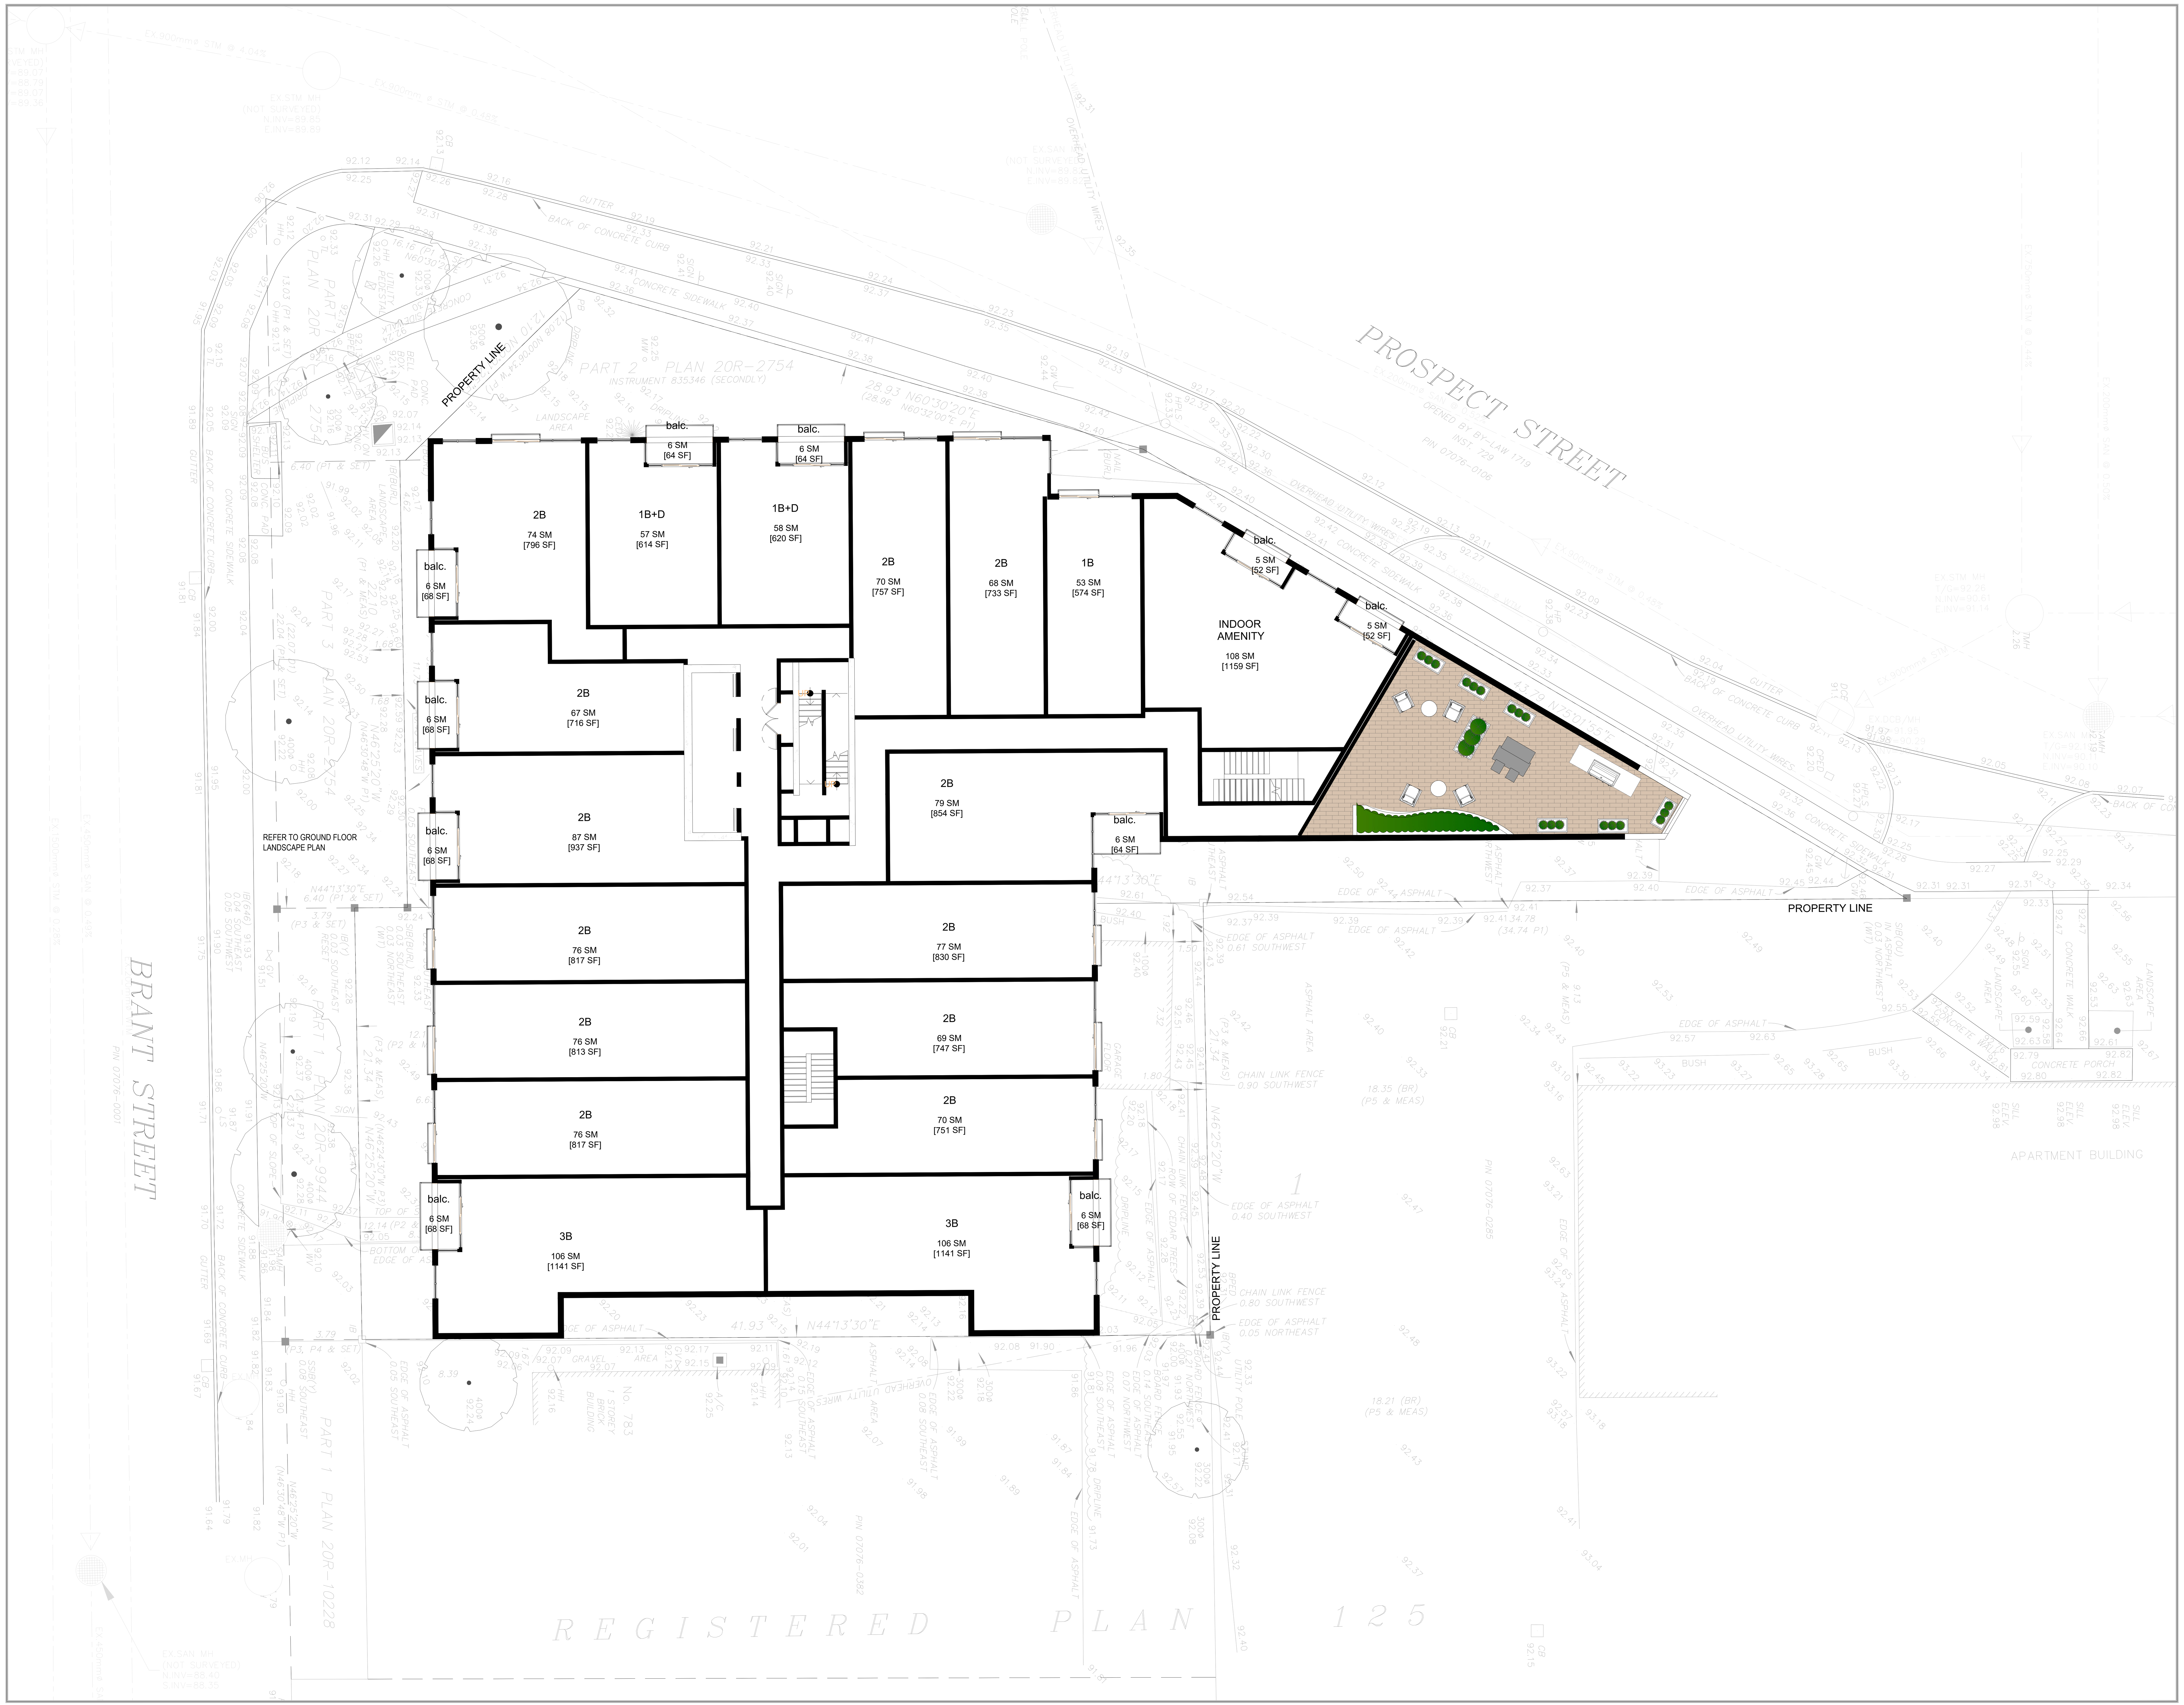


Legend

PLANT BED C/W SHRUB & PERENNIAL PLANTING

TERRACE PAVER SLABS

General Notes

1. Do not scale the drawings. All dimensions are in millimetres unless noted otherwise.
2. This drawing is to be read in conjunction with the survey prepared by the project architect and project engineer.
3. The contractor shall check and verify all existing and proposed grading and conditions on the project and immediately report any discrepancies to the consultant before proceeding with any work.
4. The contractor is to be aware of all existing and proposed services and utilities. The contractor is responsible for having all underground services and utility lines staked by each agency having jurisdiction prior to commencing work.
5. Final location of the street trees to be determined on site by the Landscape Architect based on final locations of utilities. All boulevard deciduous trees shall have rodent protection collars installed at initial planting.
6. This drawing is to be used for development approval only. For layout of all work refer to construction drawings.
7. Do not leave any holes open overnight.
8. Keep area outside construction zone clean and useable by others at all times. Contractor shall throughly clean areas surrounding the construction zone at the end of each work day.
9. Contractor to make good any and all damages outside of the development area that may occur as a result of construction at no extra cost.
10. This drawing is Copyright MHBC Planning, 2022.

Revision No.	Date	Issued / Revision	By
1	September 2, 2022	Issued for ZBA	MB

PLANNING URBAN DESIGN & LANDSCAPE ARCHITECTURE
MHBC PLANNING
230-7050 WESTON ROAD
WOODBRIDGE, ON, L4L 8G7
P: 905 761 5588 F: 905 761 5589
WWW.MHBCPLAN.COM

Stamp

ONTARIO ASSOCIATION OF LANDSCAPE ARCHITECTS
GREG A. COSTA
OALA
MEMBER

NOT FOR CONSTRUCTION

All drawings and specifications are instruments of service and will remain the property of MHBC Planning and must be returned at the completion of the work. This drawing shall not be used for construction purposes unless the drawings are marked 'Issued for Construction' and the professional seal is signed and dated by the landscape architect.

Date	July 2022
Drawn By	MB
Plan Scale	1:150
File No.	20329 F
Checked By	GC
Other	

Project

795 BRANT STREET

Burlington, ON

north

File Name

LEVEL 6 OUTDOOR AMENITY PLAN

Dwg No.

L-2

N:\20329\F – LANDSCAPE 789–795 Brant St\2. Drawings\4. Landscape\20329 F – Outdoor Amenity Plans – L2–L4.dwg