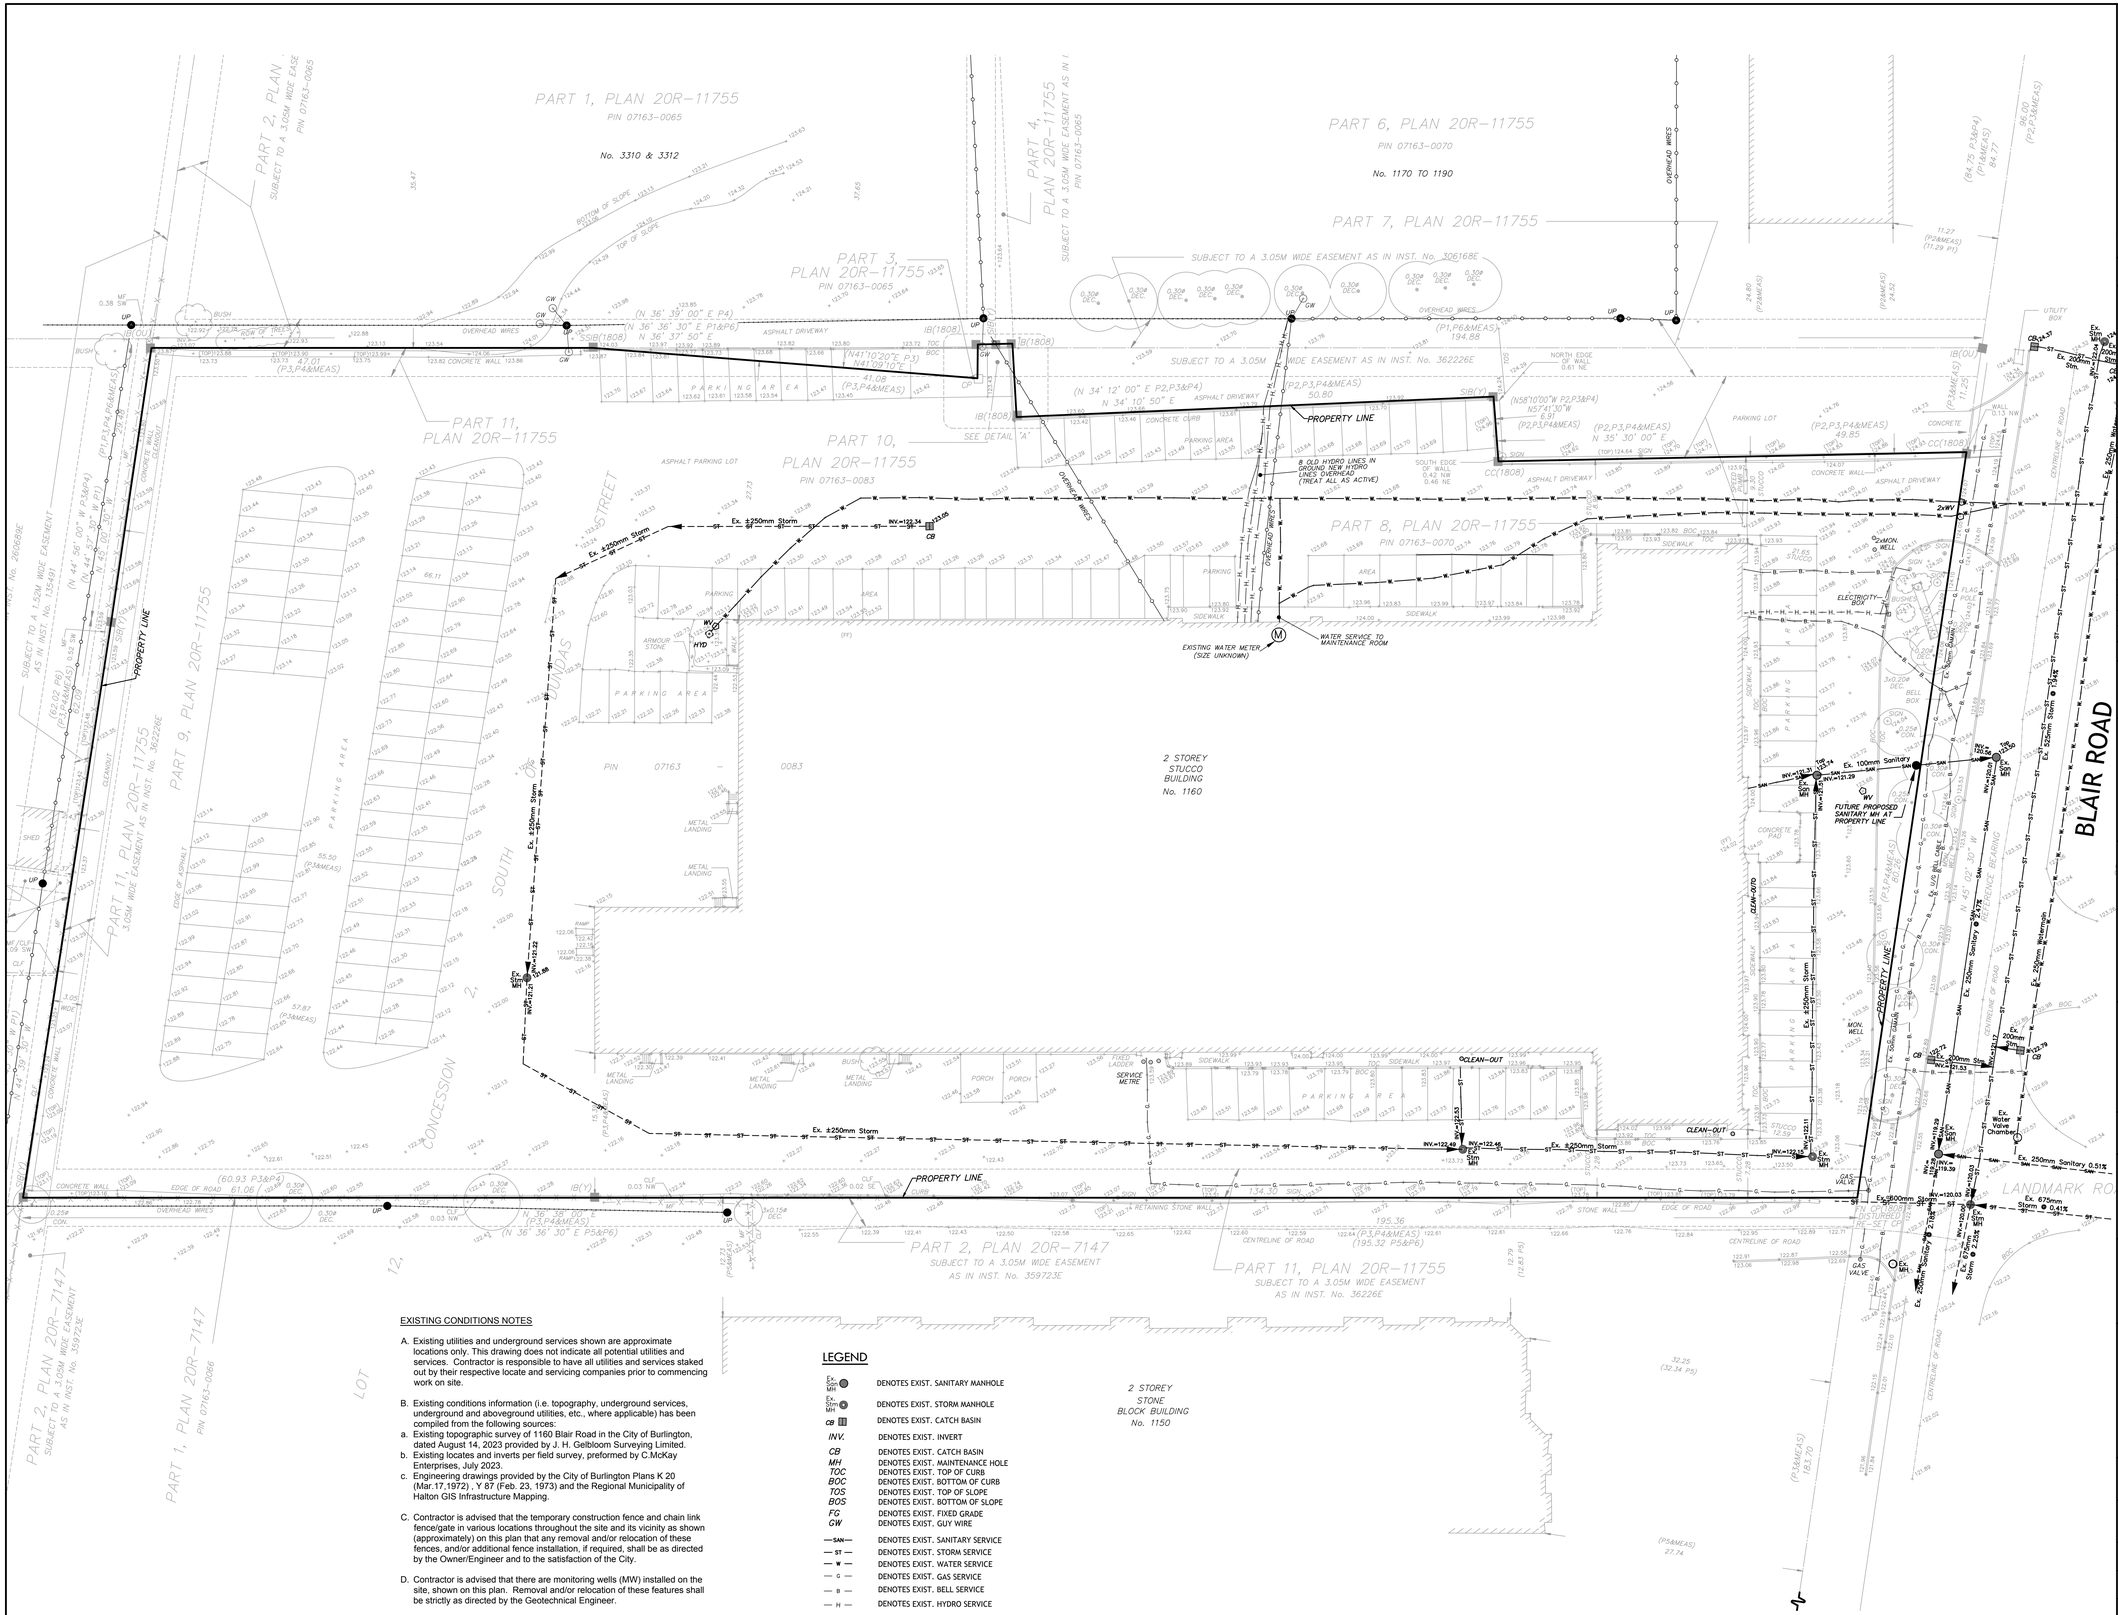
1160 Blair Road


PART 1, PLAN 20R–11755
PIN 07163–0065
No. 3310 & 3312
PART 2, PLAN 20R–11755
SUBJECT TO A 3.05M WIDE EASE
PIN 07163–0065
PART 3, PLAN 20R–11755
PIN 07163–0065
PART 4, PLAN 20R–11755
SUBJECT TO A 3.05M WIDE EASEMENT AS IN INST. No. 306168E
PIN 07163–0065
PART 6, PLAN 20R–11755
PIN 07163–0070
No. 1170 TO 1190
PART 7, PLAN 20R–11755
PART 8, PLAN 20R–11755
PIN 07163–0070
PART 10, PLAN 20R–11755
PIN 07163–0083
PART 11, PLAN 20R–11755
PART 9, PLAN 20R–11755
PART 11, PLAN 20R–11755
3.05M WIDE EASEMENT AS IN INST. No. 362226E
SUBJECT TO A 3.05M WIDE EASEMENT AS IN INST. No. 306168E
SUBJECT TO A 3.05M WIDE EASEMENT AS IN INST. No. 362226E
SUBJECT TO A 1.52M WIDE EASEMENT AS IN INST. No. 135491
PART 2, PLAN 20R–7147
SUBJECT TO A 3.05M WIDE EASEMENT AS IN INST. No. 359723E
PART 1, PLAN 20R–7147
PIN 07161–0086
PROPERTY LINE
SEE DETAIL 'A'
8 OLD HYDRO LINES IN GROUND, NEW HYDRO LINES OVERHEAD (TREAT ALL AS ACTIVE)
EXISTING WATER METER (SIZE UNKNOWN)
WATER SERVICE TO MAINTENANCE ROOM
2 STOREY STUCCO BUILDING No. 1160
2 STOREY STONE BLOCK BUILDING No. 1150
FUTURE PROPOSED SANITARY MH AT PROPERTY LINE
BLAIR ROAD
CONCESSION 2, SOUTH OF DUNDAS STREET
LOT 12
Ex. ±250mm Storm
Ex. 200mm Storm
Ex. 250mm Sanitary
Ex. 100mm Sanitary
Ex. 525mm Storm
Ex. 675mm Storm
Ex. 600mm Storm
Ex. 250mm Watermain
Ex. 200mm Watermain
Ex. 150mm Watermain
Ex. Water Valve Chamber
