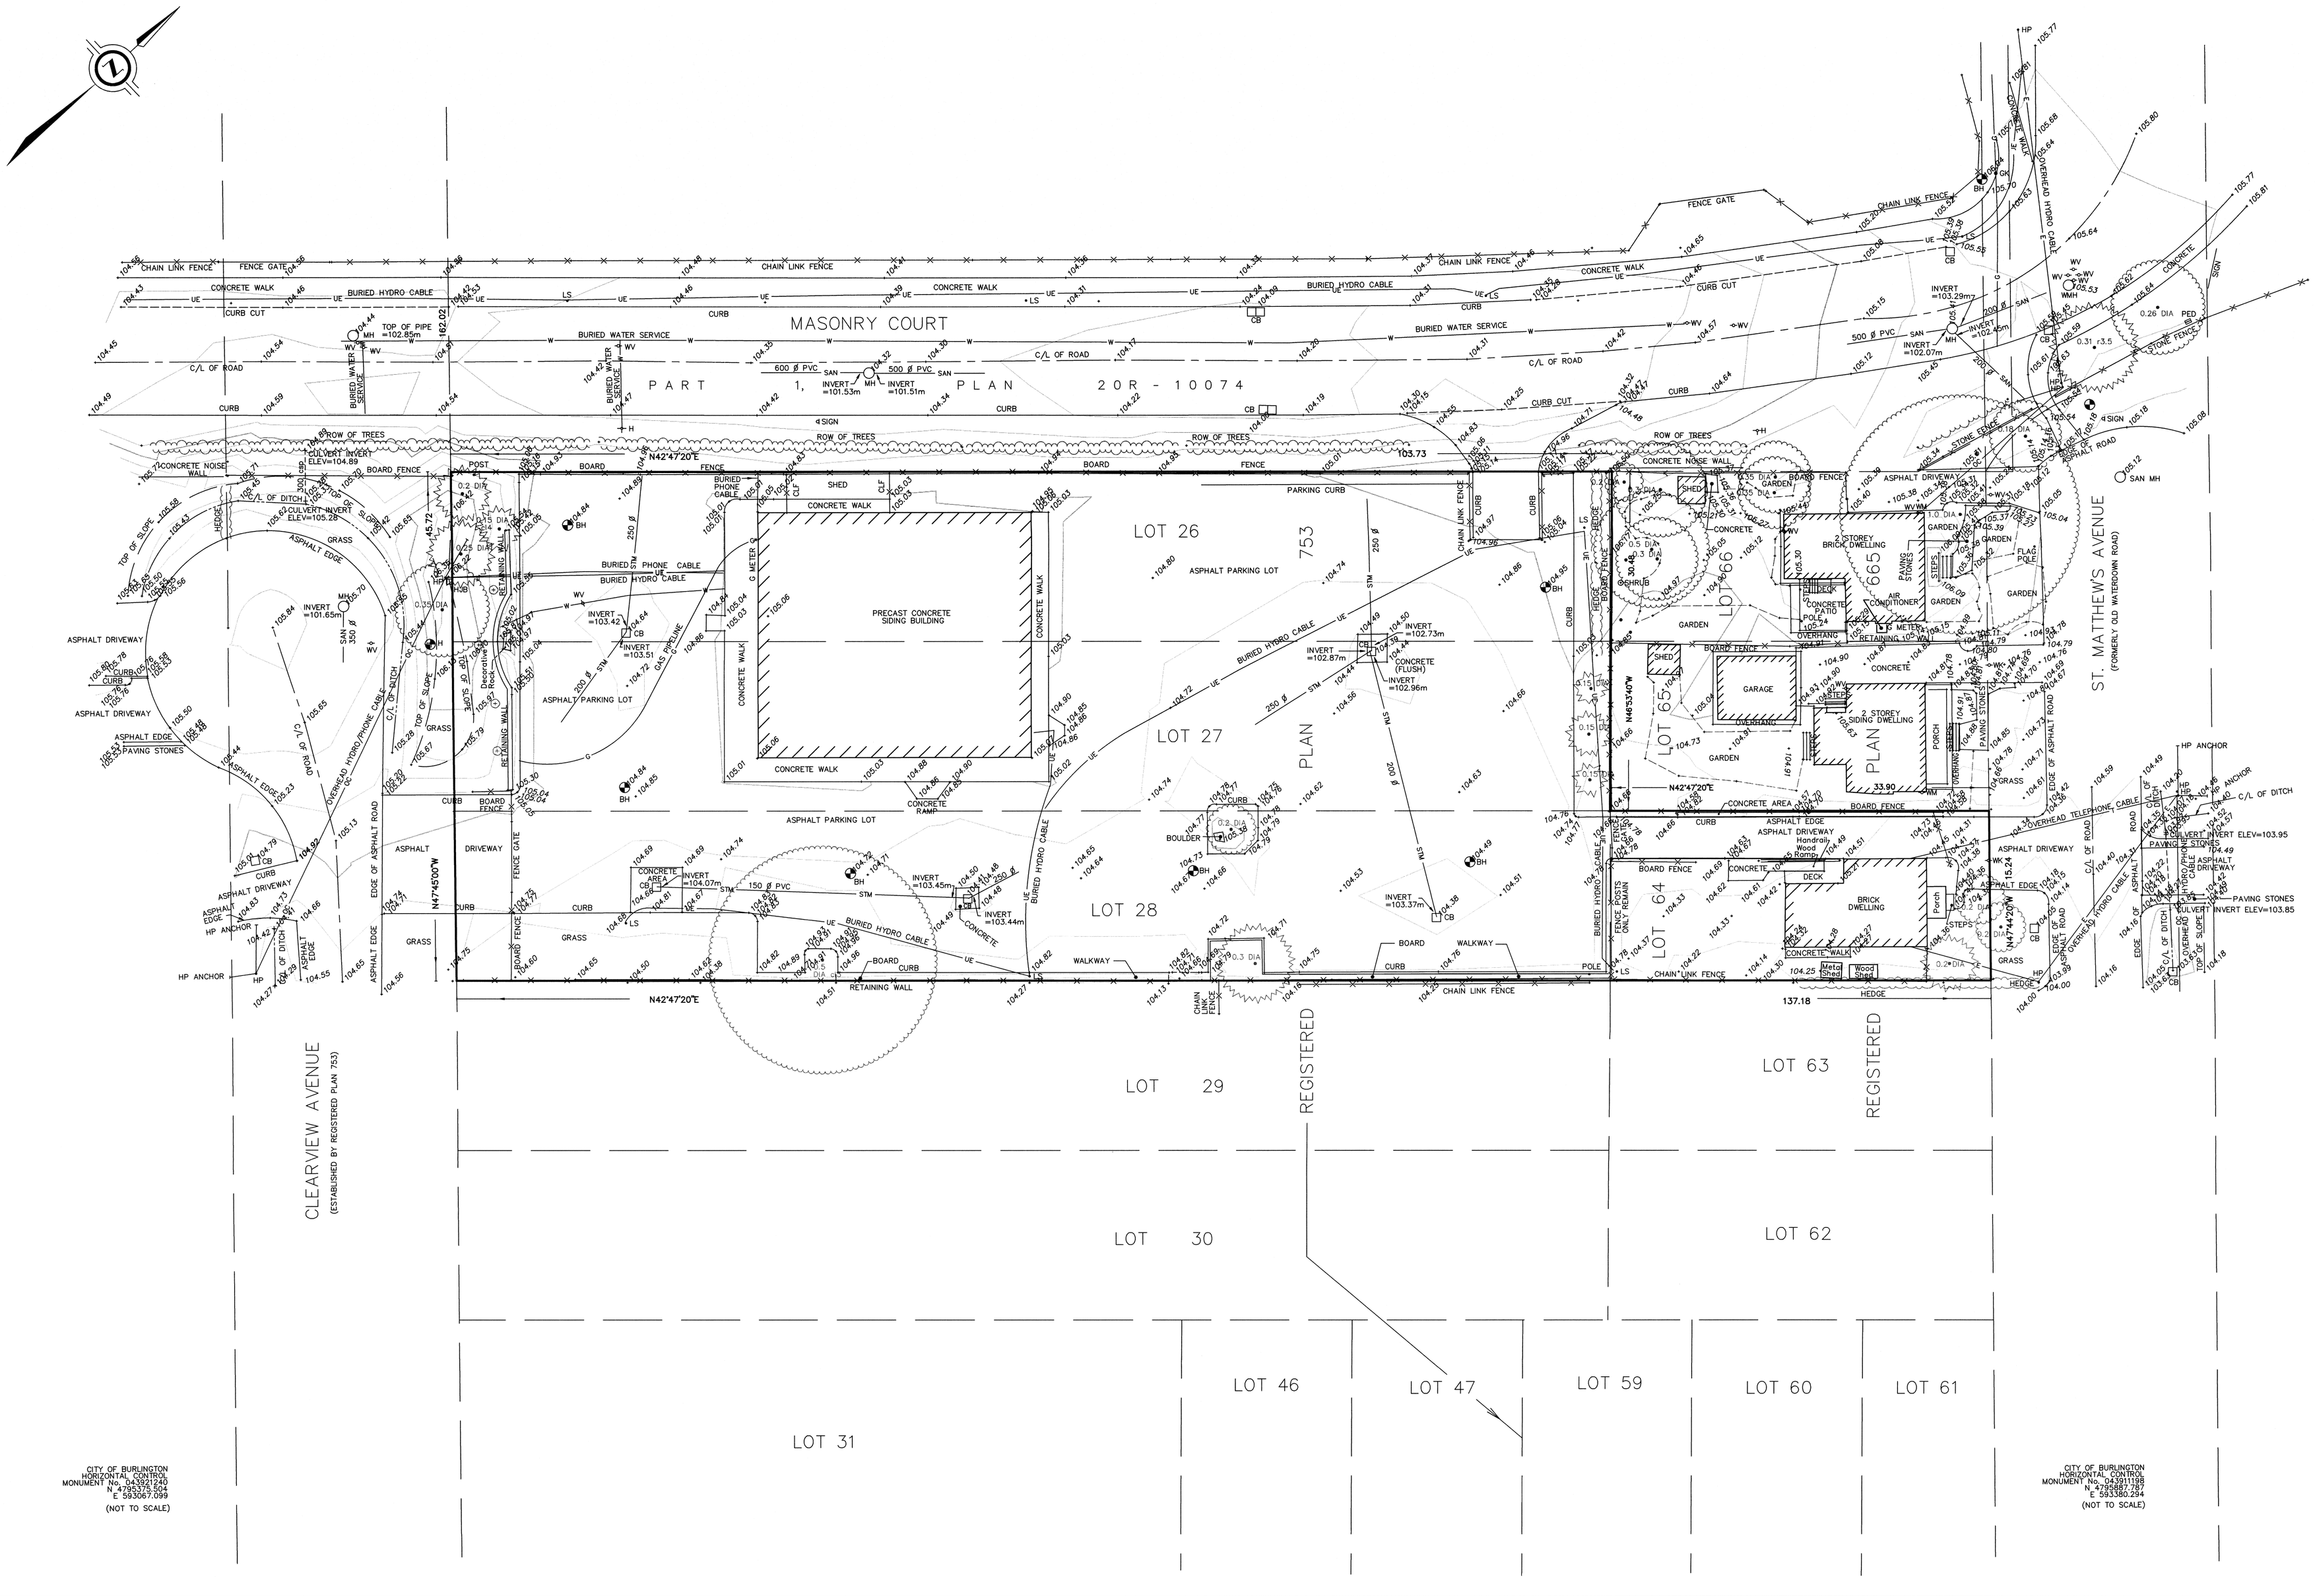


SCALE 1 : 250

5 0 5 10 15 metres

J.D. BARNES LIMITED

© COPYRIGHT

METRIC DISTANCES AND/OR COORDINATES SHOWN ON THIS PLAN ARE IN METRES AND CAN BE CONVERTED TO FEET BY DIVIDING BY 0.3048.

LEGEND

- BH — DENOTES BOREHOLE
- MH — DENOTES MANHOLE
- CB — DENOTES STORM CATCHBASIN
- CB — DENOTES DOUBLE CATCHBASIN
- WK — DENOTES WATER KEY
- WV — DENOTES WATER VALVE
- H — DENOTES FIRE HYDRANT
- HP — DENOTES HYDRO POLE
- HJB — DENOTES HYDRO JUNCTION BOX
- LS — DENOTES LIGHT STANDARD
- SIGN — DENOTES SIGN
- W — DENOTES WATER PIPELINE
- T — DENOTES OVERHEAD TELEPHONE
- E — DENOTES OVERHEAD HYDRO
- UE — DENOTES BURIED HYDRO
- OC — DENOTES OVERHEAD HYDRO/PHONE CABLE
- STM — DENOTES STORM SEWER
- SAN — DENOTES SANITARY SEWER

NOTES

THIS IS NOT A PLAN OF SURVEY AND SHALL NOT BE USED FOR TRANSACTION OF MORTGAGE PURPOSES.

THE BOUNDARY SHOWN IS TAKEN FROM AVAILABLE PLANS AND NOT FROM ACTUAL FIELD MEASUREMENTS.

UTILITIES TIED IN ARE UNKNOWN IN ORIGIN AND DATE OF MARKING SHOULD BE VERIFIED.

ELEVATION NOTE

ELEVATIONS SHOWN ON THIS PLAN ARE DERIVED FROM CITY OF BURLINGTON
BENCHMARK No. 203
ELEVATION = 97.055m
AND
BENCHMARK No. 298
ELEVATION = 97.915m

BEFORE DIGGING, UNDERGROUND SERVICES SHOULD BE LOCATED ON SITE BY THE RESPECTIVE AGENCIES.

IT IS THE RESPONSIBILITY OF THE CONTRACTOR TO VERIFY THAT THE LOCAL BENCHMARKS HAVE NOT BEEN ALTERED OR DISTURBED AND THAT THE RELATIVE ELEVATIONS AND DESCRIPTIONS AGREE WITH THE INFORMATION SHOWN ON THIS SKETCH.

PRIMARY CONTOURS ARE AT 1.00m INTERVALS.
SECONDAY CONTOURS ARE AT 0.25m INTERVALS.

ALL ELEVATIONS ON CONCRETE CURB ARE TAKEN AT THE TOP.

SURVEY COMPLETED ON THE 2nd DAY OF DECEMBER, 2016.
ADDITIONAL TOPOGRAPHICAL SURVEY COMPLETED ON THE 29th DAY OF AUGUST, 2018.

INVERTS OF SELECTED MANHOLES ADDED TO PLAN AS COMPLETED ON SEPTEMBER 24, 2018.

SURVEYOR'S CERTIFICATE

I CERTIFY THAT THE ILLUSTRATED INFORMATION IS CORRECT.

Sept. 27, 2018
DATE

THOMAS J. SALE
ONTARIO LAND SURVEYOR

CITY OF BURLINGTON
HORIZONTAL CONTROL
MONUMENT No. 043921240
N 4795375.504
E 593067.099
(NOT TO SCALE)

CITY OF BURLINGTON
HORIZONTAL CONTROL
MONUMENT No. 043911198
N 4795887.787
E 593380.294
(NOT TO SCALE)

J.D.BARNES LIMITED
SURVEYING MAPPING GIS
LAND INFORMATION SPECIALISTS
401 WHEELABRATOR WAY, SUITE A, MILTON, ON L9T 3C1
T: (905) 875-9955 F: (905) 875-9956 www.jdbarnes.com

DRAWN BY:	CHECKED BY:	REFERENCE NO.:
CE/ZYF		16-30-008-00-topo

FILE: G:\16-30-008\01\Drawing\63000800-topo-combined.dgn DATED: SEPTEMBER 27, 2018

PLOTTED: 20/12/2018