

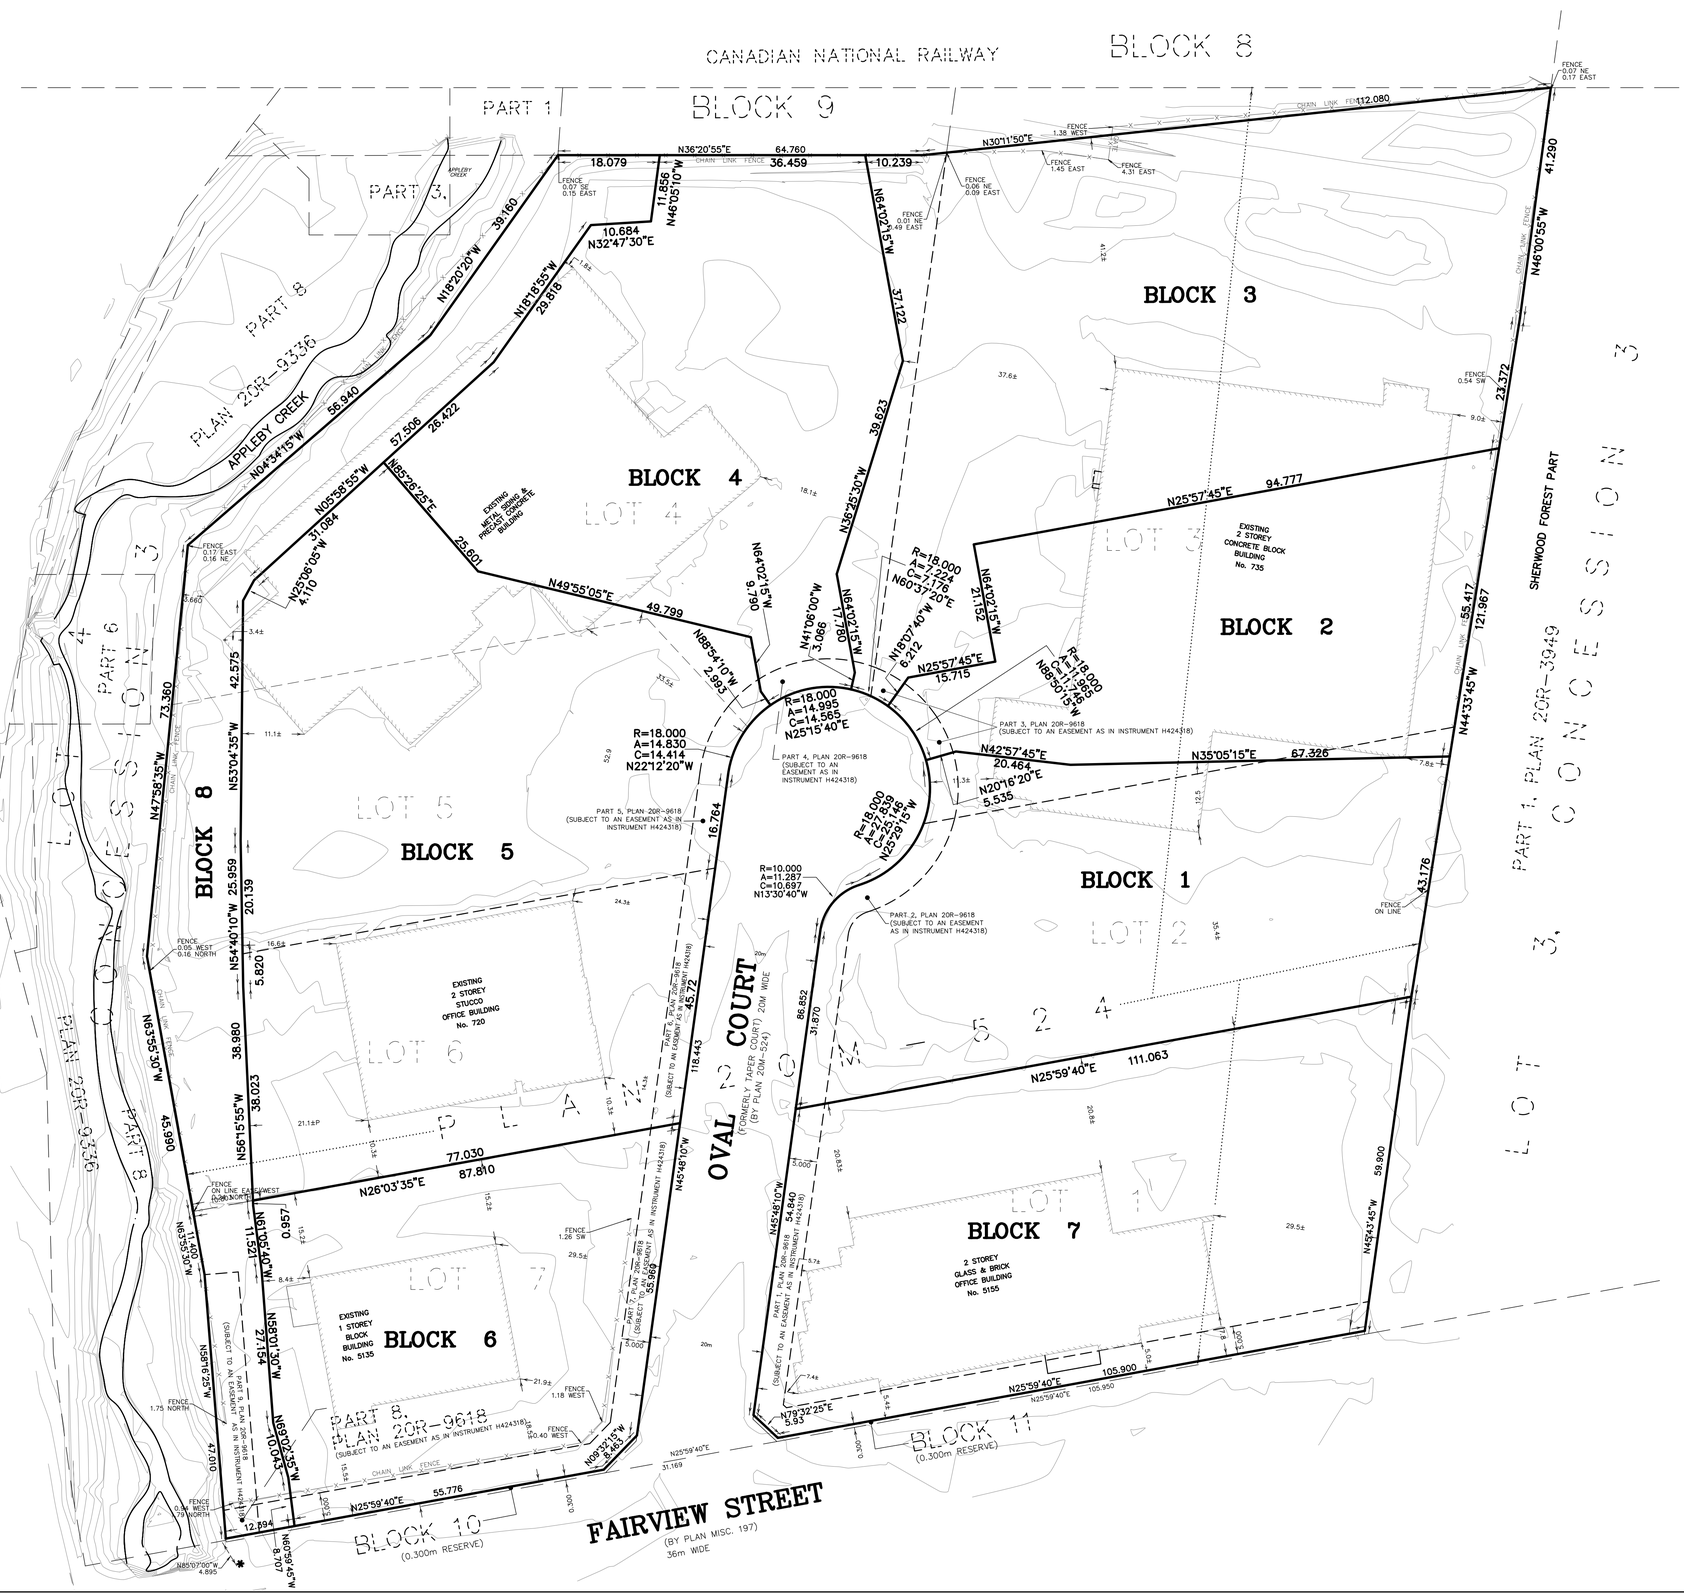


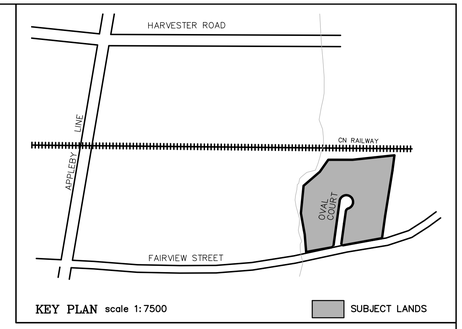

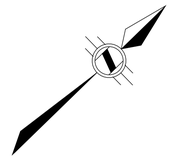

DRAFT PLAN OF SUBDIVISION
OF ALL OF
LOTS 1, 2, 3, 4, 5, 6, AND 7
PLAN 20M-524
IN THE
CITY OF BURLINGTON
REGIONAL MUNICIPALITY OF HALTON

SCALE 1:500 METRIC

10 5 0 10 20 30

R.A. McLAREN, O.L.S. – 2024

LAND USE SCHEDULE

DESCRIPTION	LOTS/BLOCKS	AREA
MIXED-USE BLOCK	BLOCK 1	5232 m²
MIXED-USE BLOCK	BLOCK 2	4261 m²
MIXED-USE BLOCK	BLOCK 3	8266 m²
MIXED-USE BLOCK	BLOCK 4	5493 m²
MIXED-USE BLOCK	BLOCK 5	8913 m²
MIXED-USE BLOCK	BLOCK 6	4028 m²
MIXED-USE BLOCK	BLOCK 7	6302 m²
CREEK BLOCK	BLOCK 8	3438 m²
TOTAL		45933 m²

METRIC NOTE

DISTANCES SHOWN ON THIS PLAN ARE IN METRES AND CAN BE CONVERTED TO FEET BY DIVIDING BY 0.3048

SECTION 51 (17) PLANNING ACT AS REVISED

(A) SHOWN ON PLAN
(B) SHOWN ON PLAN
(C) SHOWN ON PLAN
(D) SEE SCHEDULE
(E) SHOWN ON PLAN
(F) SHOWN ON PLAN
(G) SHOWN ON PLAN
(H) MUNICIPAL PIPED WATER AVAILABLE
(I) SILTY CLAY
(J) SHOWN ON PLAN
(K) MUNICIPAL STORM, SANITARY AND WATER SERVICES EXISTING
(L) SHOWN ON PLAN

SURVEYOR'S CERTIFICATE:

I CERTIFY THAT:

THE BOUNDARIES OF THE LANDS TO BE SUBDIVIDED AS SHOWN ON THIS PLAN AND THEIR RELATIONSHIP TO THE ADJACENT LANDS ARE ACCURATELY AND CORRECTLY SHOWN.

23 JUL 2024
DATE

R.A.McLAREN, O.L.S.

No.	DESCRIPTION	DATE	BY
3	REVISE BLOCK NUMBERS	JULY 16, 2024	DG
2	TO MATCH NEW CONCEPT	JUNE 19, 2024	DG
1	ADD BLOCKS 7 AND 8	JAN 8 2024	DG

REVISIONS

A.T. McLaren Limited
LEGAL AND ENGINEERING SURVEYS
69 JOHN STREET SOUTH, SUITE 230
HAMILTON, ONTARIO, L8N 2B9
PHONE (905) 527-8559 FAX (905) 527-0032

Drawn	Checked	Crew Chief	Scale	Dwg.No.
DG	MM	DW	1:500	36500