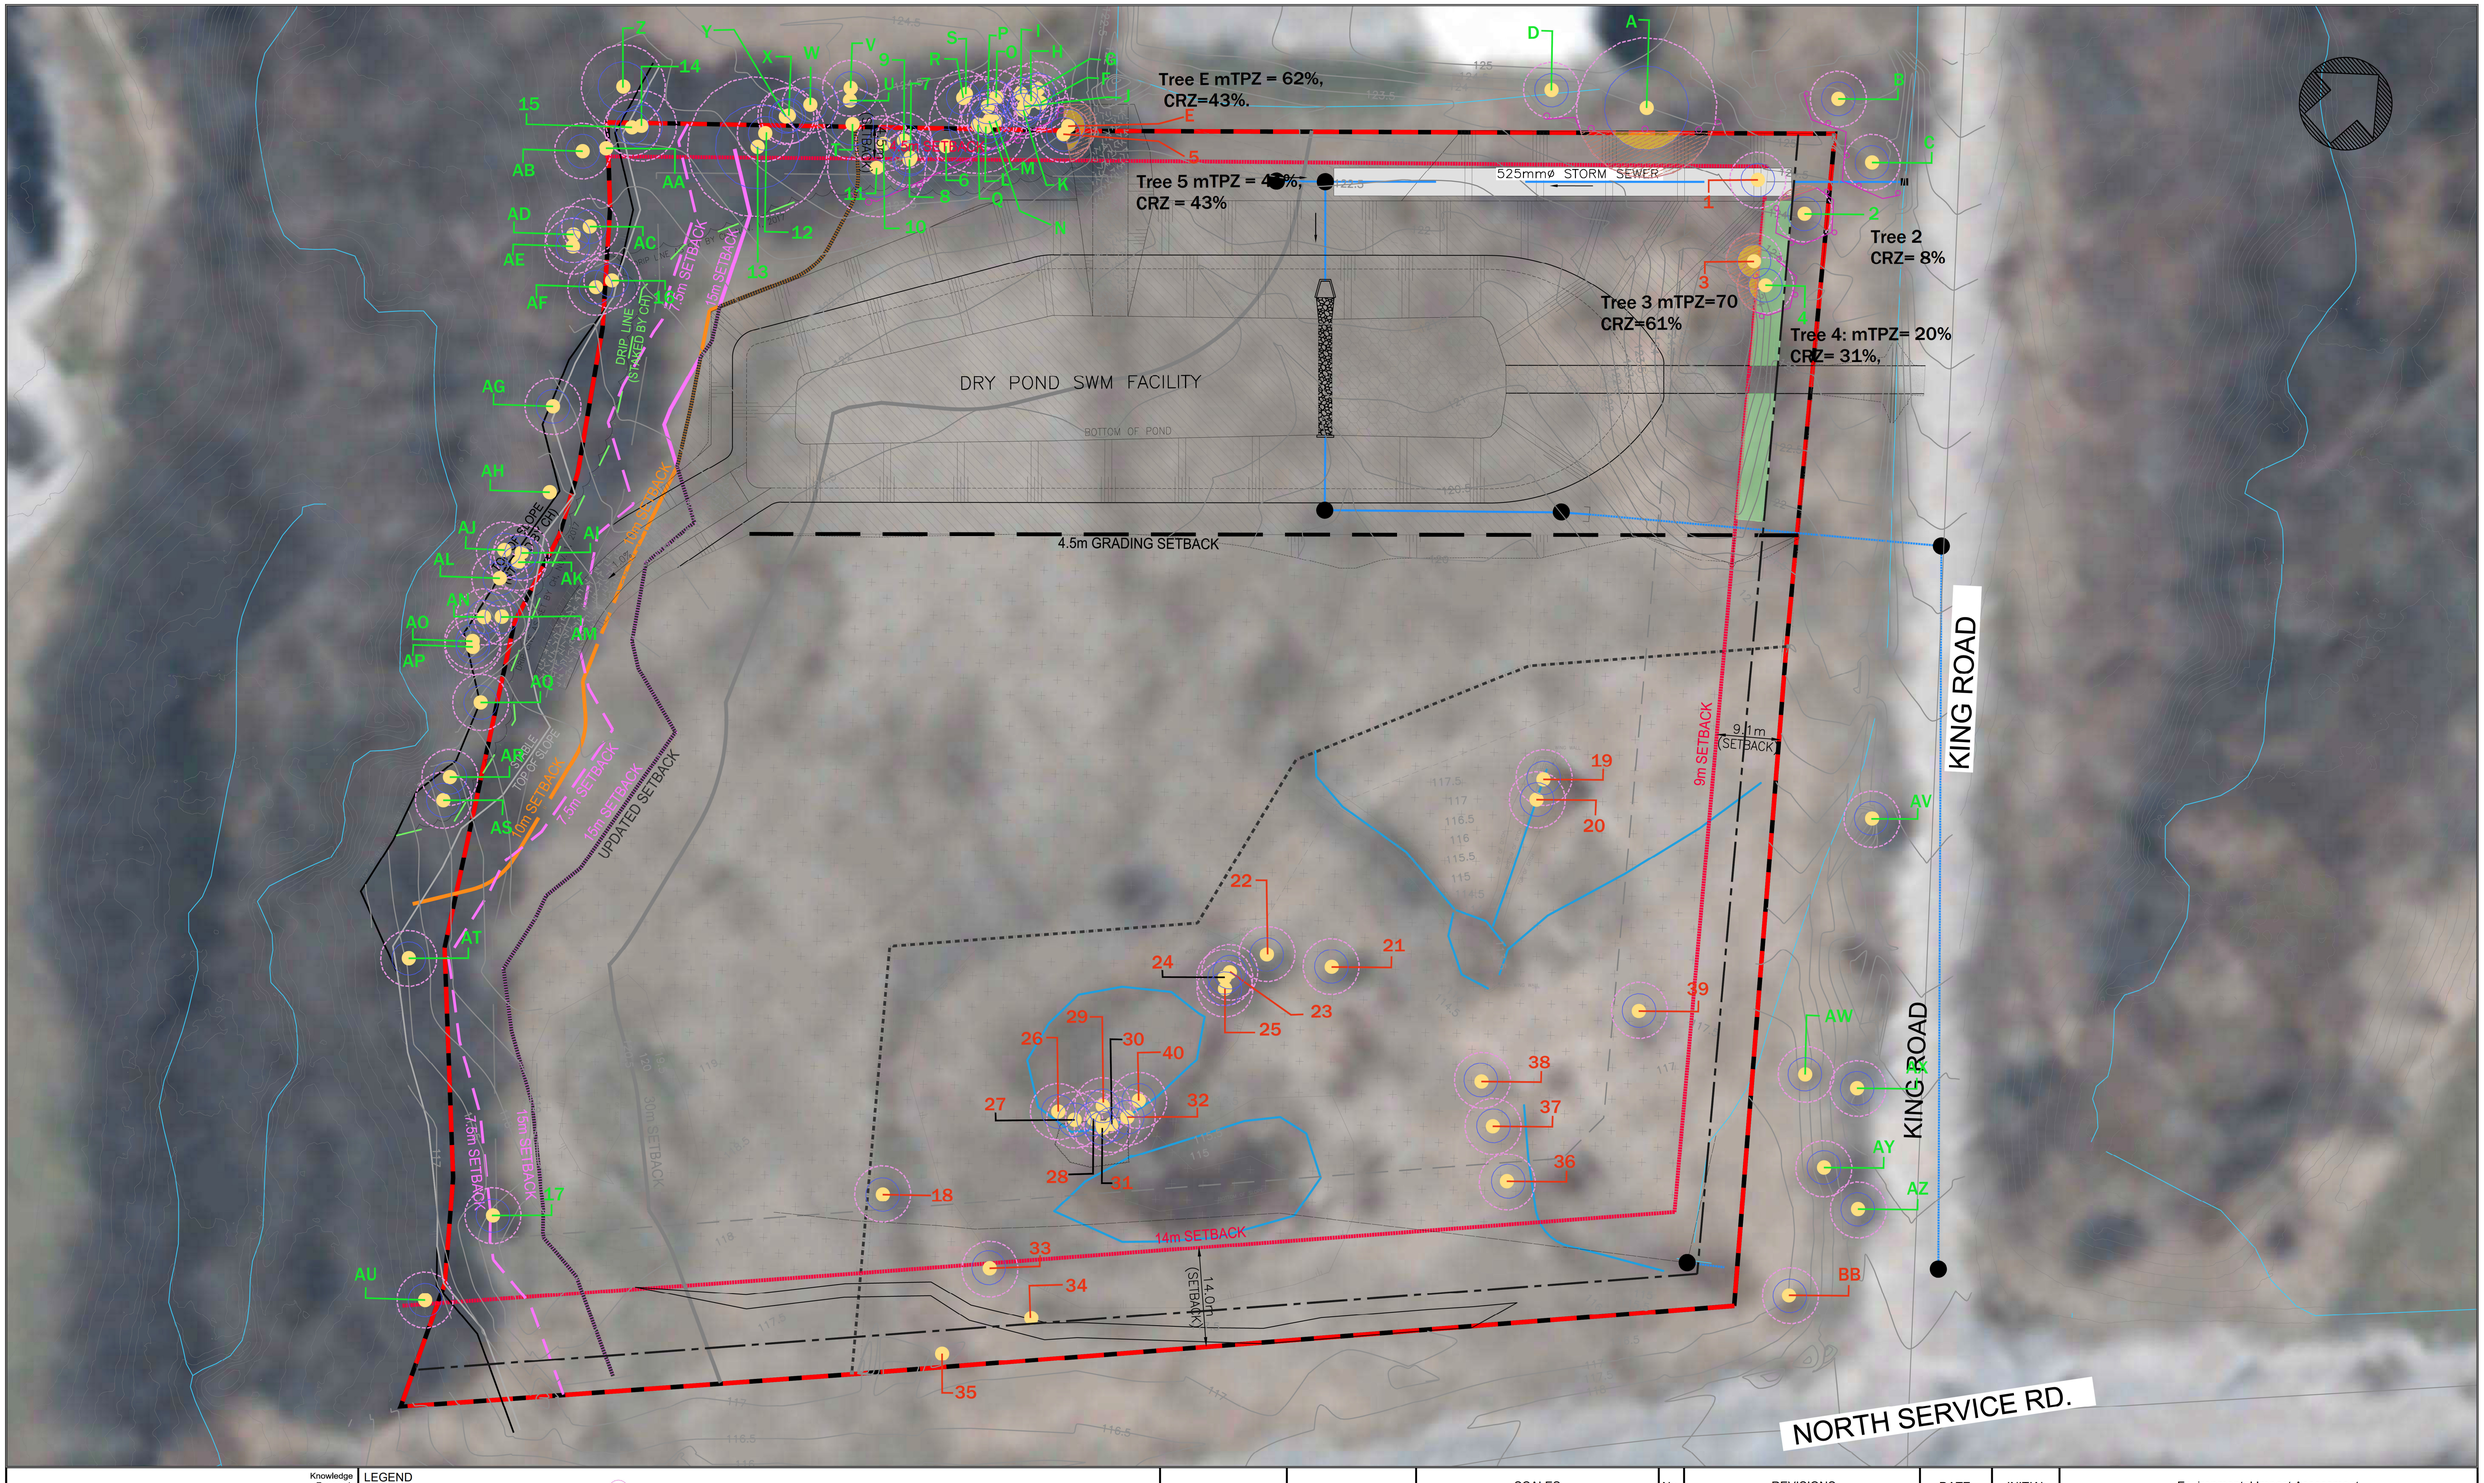


GeoProcess RESEARCH ASSOCIATES Knowledge Research Consulting PO Box 65506 Dundas PO Dundas, ON L9H 6Y8 (416) 452-5037 www.geoprocessresearch.com	LEGEND Subject Property Tree Location Tree Protection Fence Dripline (Staked with CH, Nov. 1, 2017) Setback for Dripline (10m) Tree Protection Zone CRZ 1 Tree Identified for Preservation 34 Tree Identified for Removal	SEAL		SCALES 0 10 20 Meters 1:400	No.	REVISIONS	DATE	INITIAL
					01	ISSUED FOR REVIEW	05/29/2024	K.G.

Environmental Impact Assessment
1450 King Road, Burlington

Tree Protection Plan

Scale: 1:400	Drawn By: S.G.	Drawing No. 01
Date Issued: 05/29/2024	Checked By: K.G.	