SKETCH ILLUSTRATING ROOFTOP PEAK ELEVATIONS


HOUSE NUMBERS 184, 192, 198, 200, 206 AND 218 PLAINS ROAD EAST AND HOUSE NUMBERS 956, 958, 960 962 AND 964 FILMAN PLACE

REGIONAL MUNICIPALITY OF HALTON

5 0 5 10 20 30 40 m

SCALE 1 : 400

J.H. Gelbloom Surveying Limited
Ontario Land Surveyor
2025

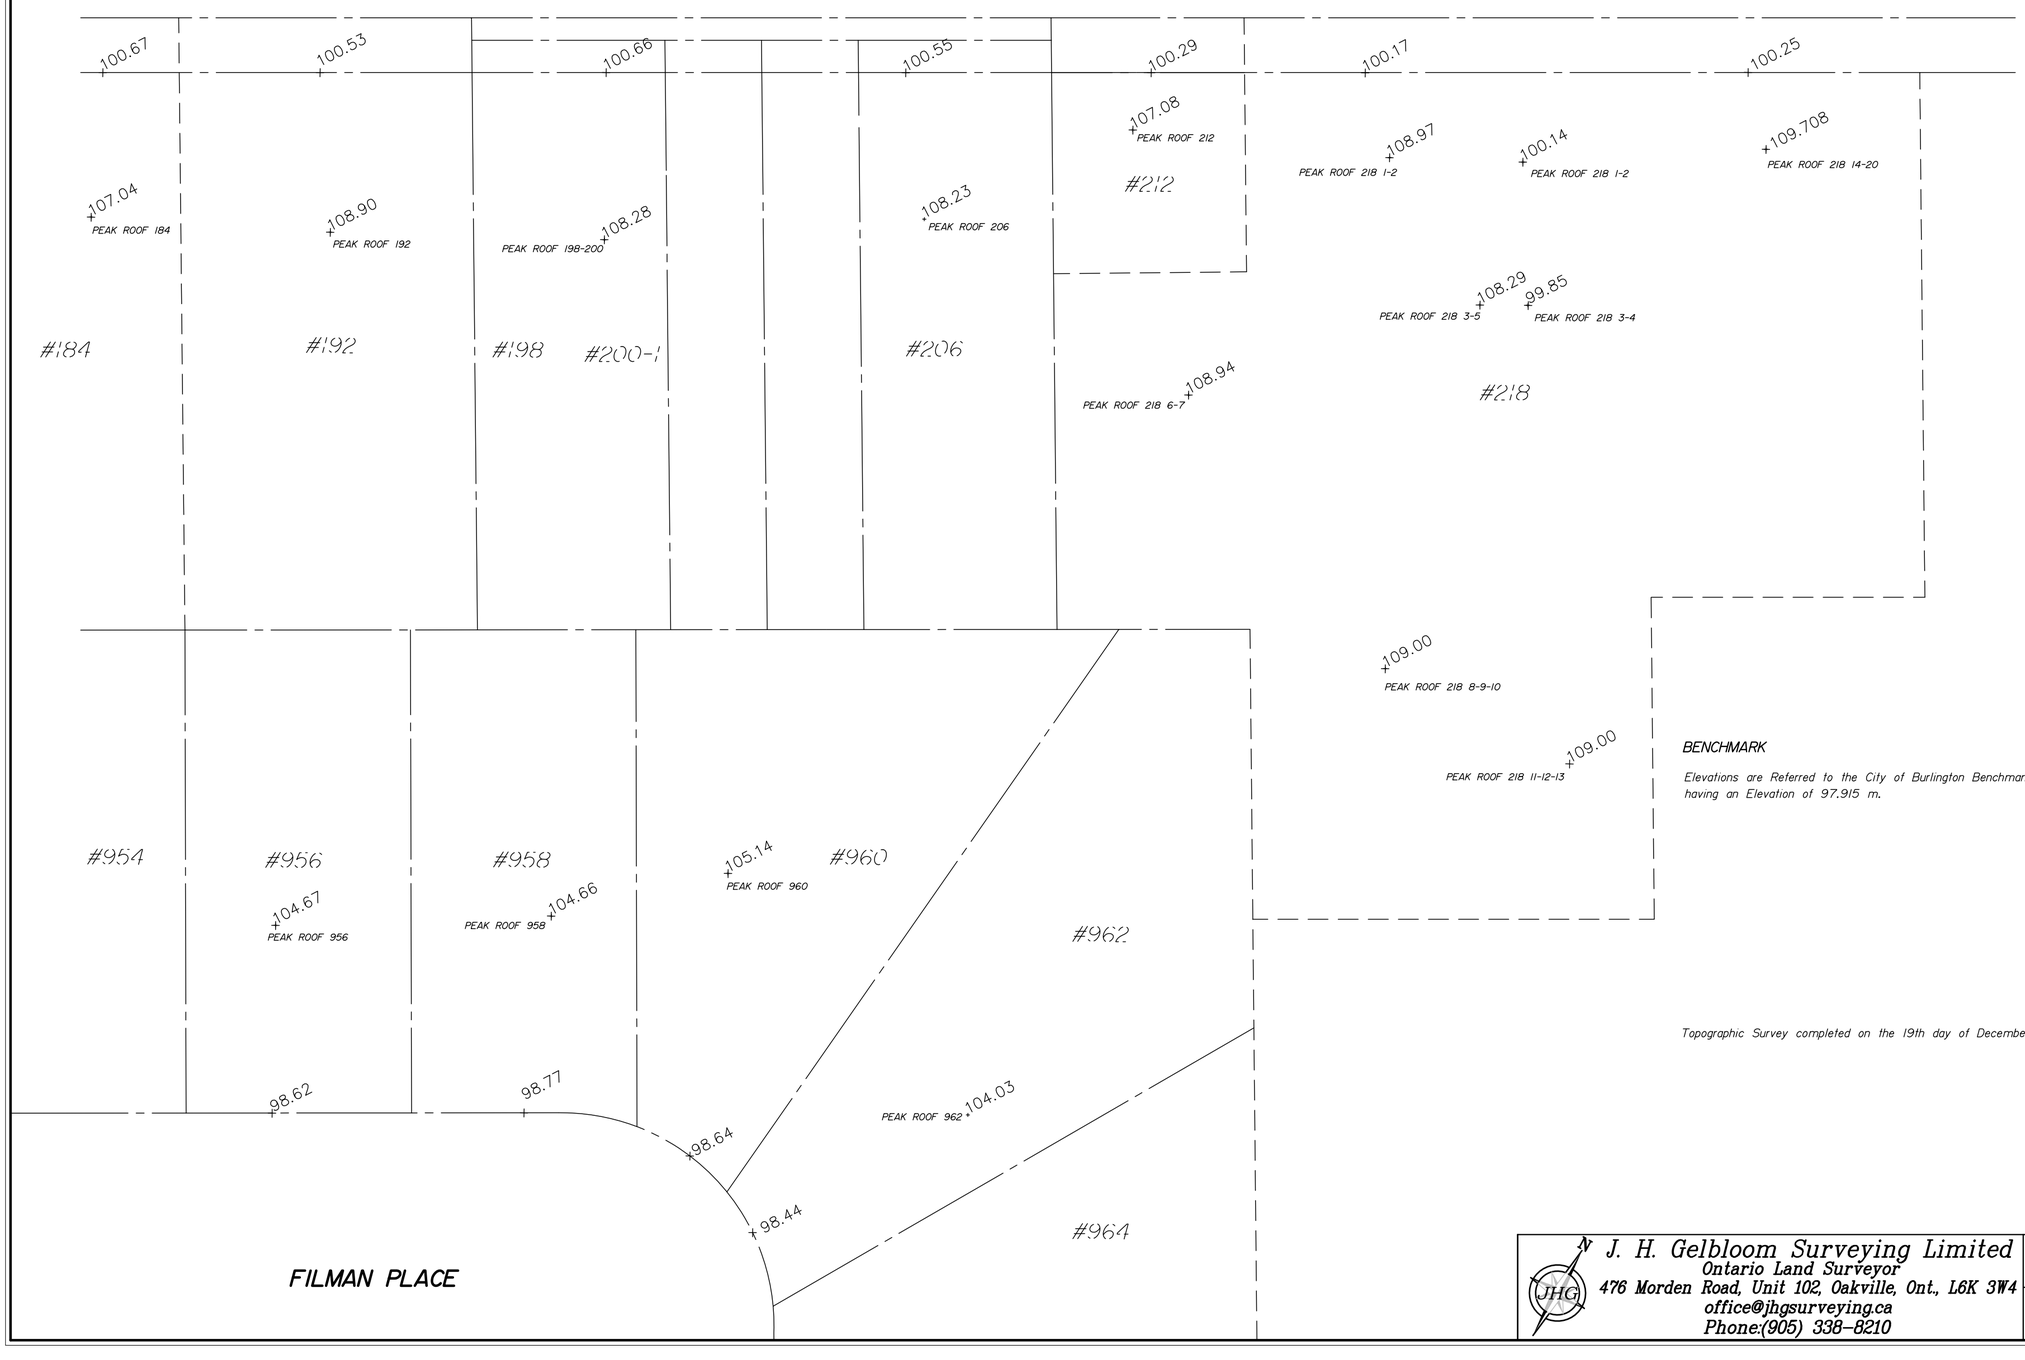

J. H. Gelbloom Surveying Limited
Ontario Land Surveyor
476 Morden Road, Unit 102, Oakville, Ont., L6K 3W4
office@jhgsurveying.ca
Phone:(905) 338-8210

Party Chief: M.A.	Project: 23-036
Drawn By: G.E.	Checked By: A.M.